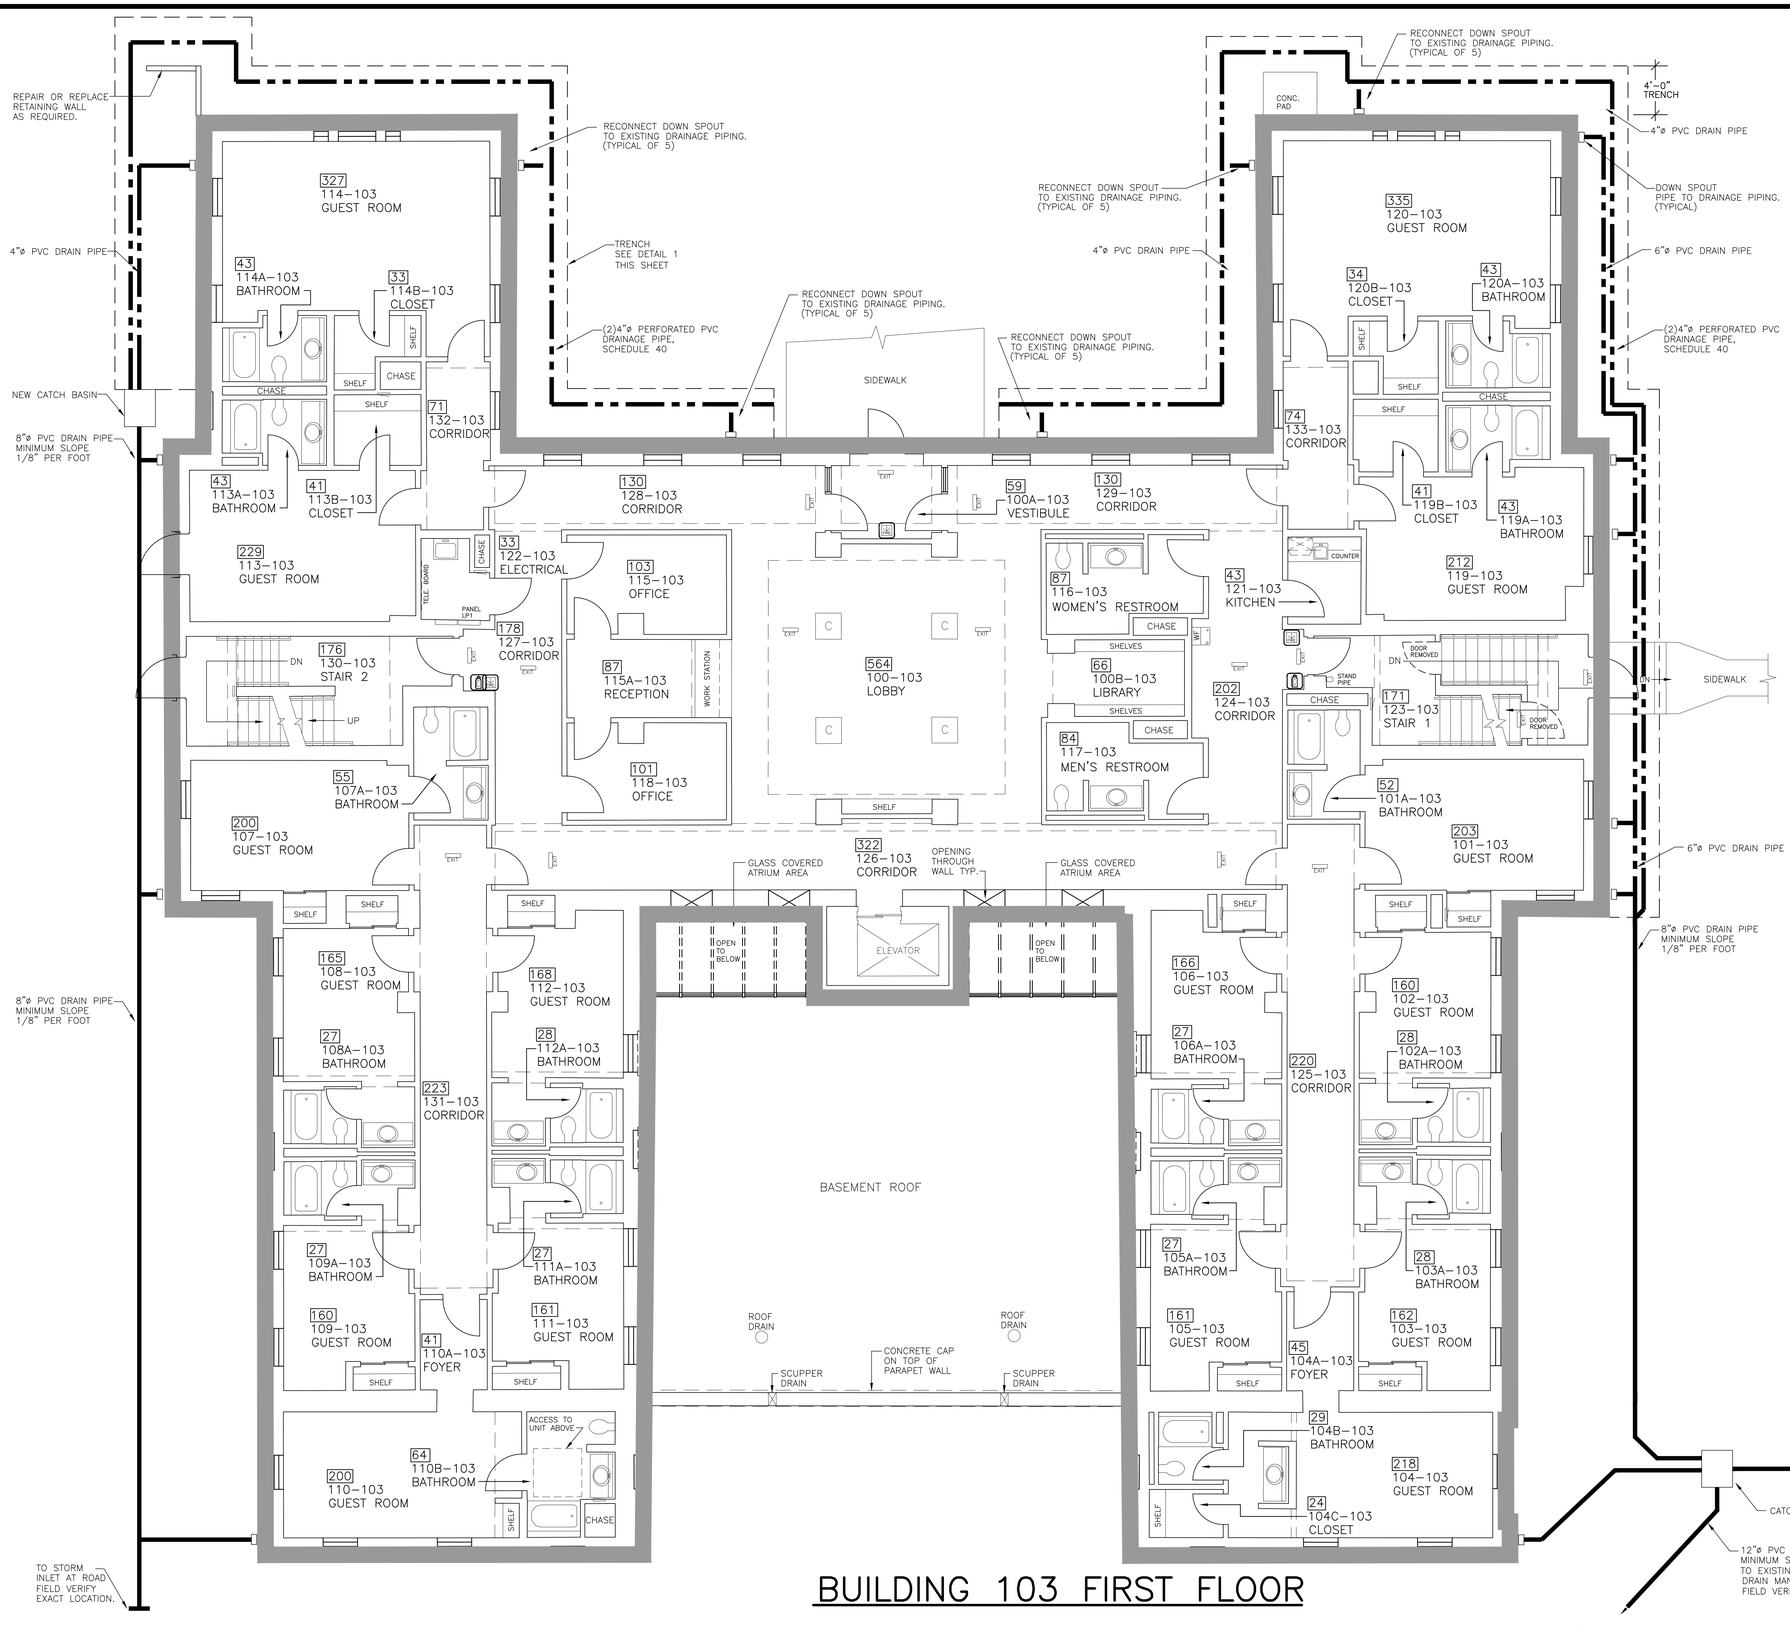

BUILDING 103 FIRST FLOOR

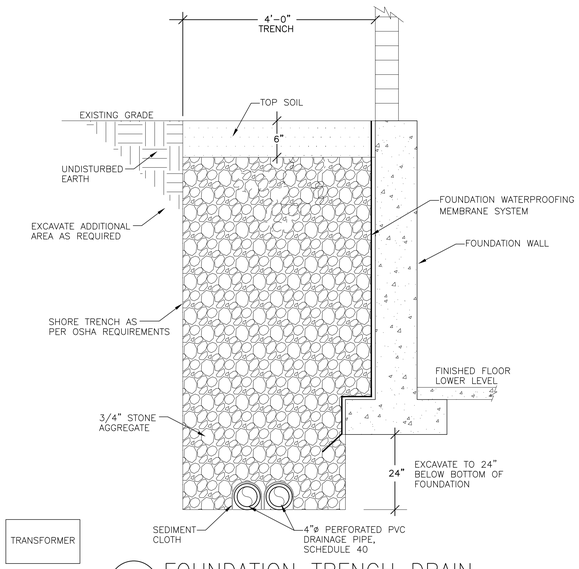

1 FOUNDATION TRENCH DRAIN
SCALE: NONE

2 FOUNDATION TRENCH DRAIN WITH DOWNSPOUT PIPING
SCALE: NONE

APPROVED: MEDICAL CENTER DIRECTOR	APPROVED: CHIEF OF STAFF	APPROVED: WOMEN VET. PROG. COORD.	APPROVED: SERVICE CHIEF	APPROVED: SERVICE CHIEF
APPROVED: ASSOCIATE DIRECTOR	APPROVED: FACILITY PLANNER	APPROVED: SERVICE CHIEF	APPROVED: SERVICE CHIEF	APPROVED:
APPROVED: ASSISTANT DIRECTOR	APPROVED: CHIEF ENGINEER	APPROVED: SERVICE CHIEF	APPROVED: SERVICE CHIEF	APPROVED:

DRAWING TITLE: BUILDING 103 FOUNDATION DRAIN

PROJECT TITLE: IDENTIFY DESIGNATION

DATE: 18 MAY 2018

PROJECT NUMBER:

BUILDING NUMBER: 1

CHECKED:

DRAWN:

LOCATION: C.A.V.H.S., LR DIVISION

DRAWING NO.: Dwg 1 of 1

Office of Facilities

DEPARTMENT OF VETERANS AFFAIRS