SHEET KEYNOTES

1. Existing drainage structure to remain.
2. Existing 4 inch natural gas line in this vicinity. Contractor shall lower line in coordination with Roanoke Gas Company to provide sufficient cover below bottom of rip rap channel bottom. Include cost of lowering gas line in base bid.

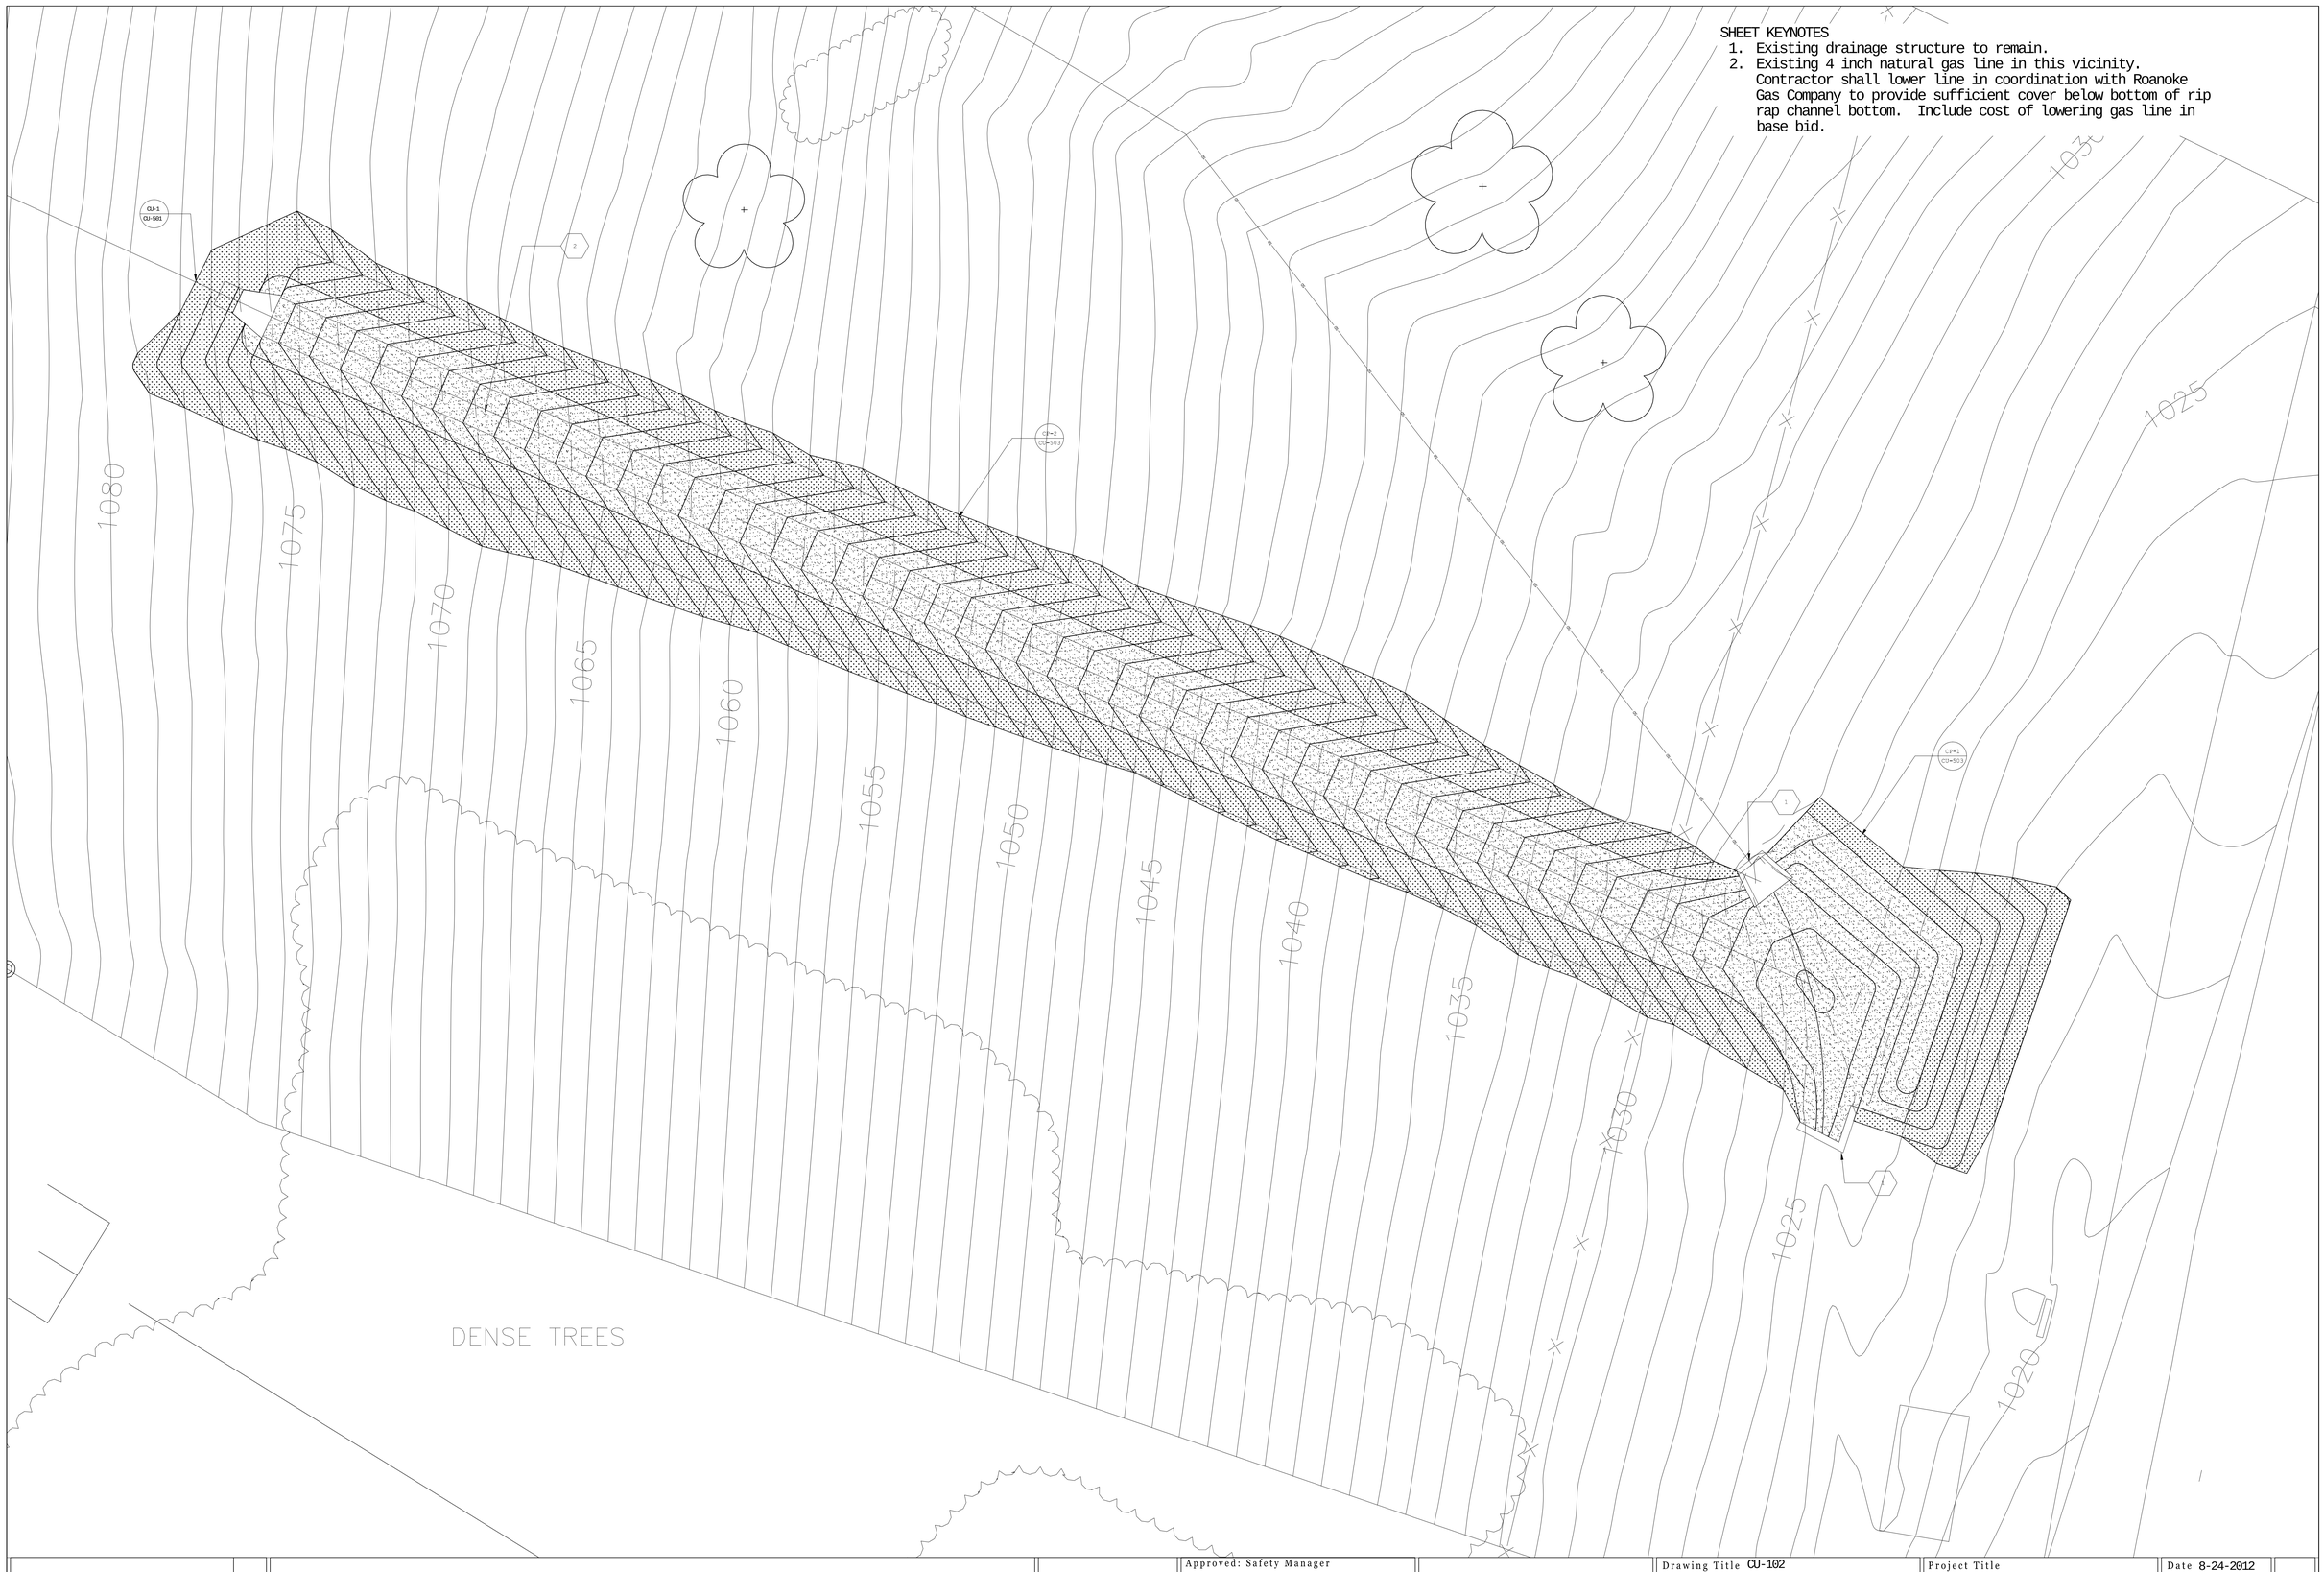

Revisions / Date	Approved: Safety Manager		Drawing Title CU-102 Overflow Outfall Alignment	Project Title INSTALL STORM WATER OVERFLOW	Date 8-24-2012	Veterans Affairs
	Approved: GEMS Coordinator				Project No. 658-12-107	
	Approved: Infection Control Officer	Approved: Chief of Staff	Approved: Chief of Facility Management Svc.	Building Number / Checked / Drawn EBC	DRAWING NO. 2562	
	Approved: Energy Engineer	Approved: Associate Director	Approved: Medical Center Director	Location VAMC SALEM, VA.	Sheet 5 Of 9	