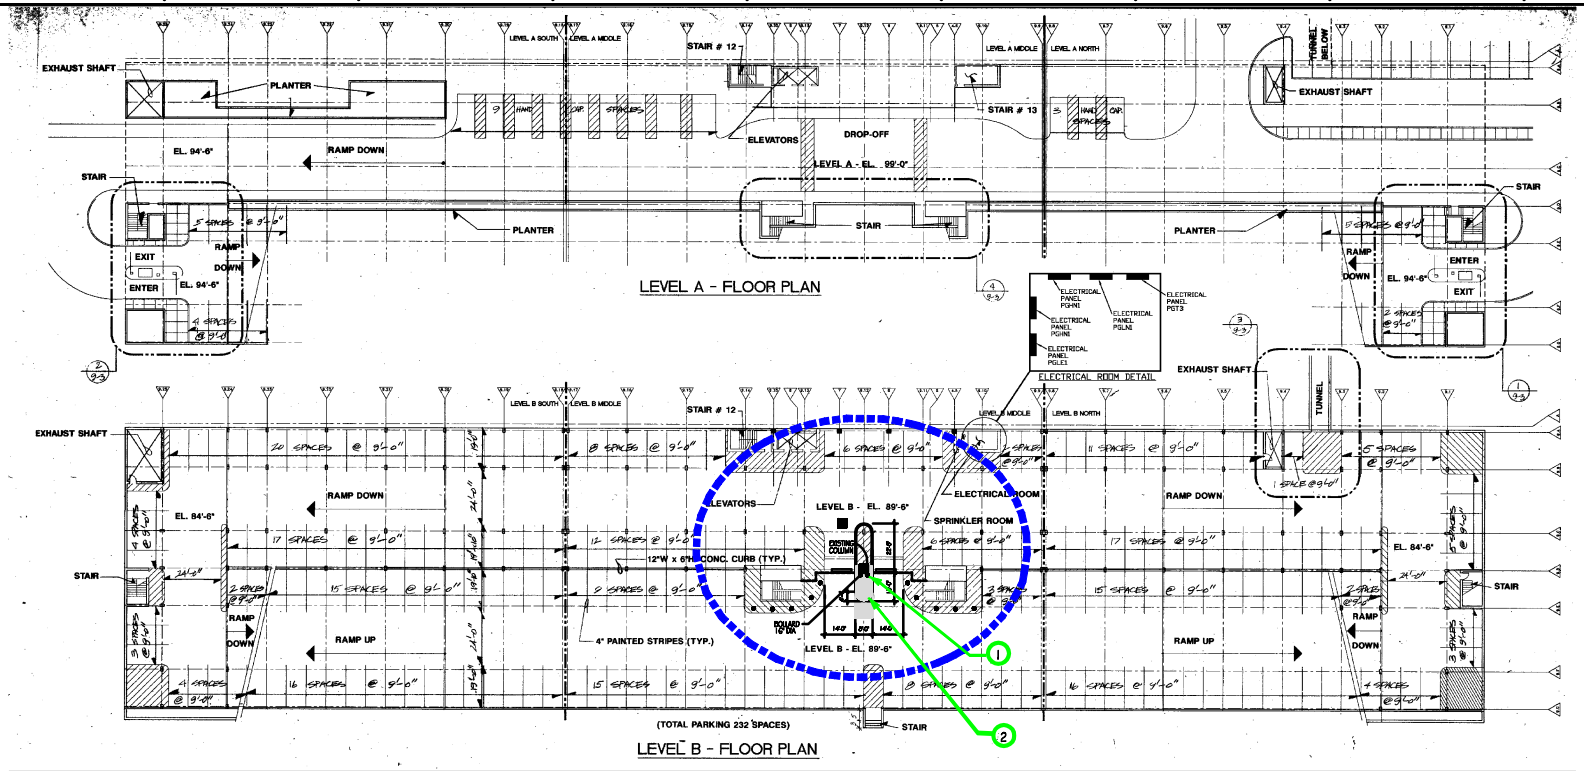

DEMOLITION PLAN

SCALE: N.T.S.

DEMOLITION KEYNOTES:

1. DEMO FRONT SIDE OF EXISTING CURB AND ISLAND TO EXTEND OUT TO 3'-0" FROM EXISTING.
2. DEMO AND REMOVE EXISTING BOLLARDS FROM FRONT OF COLUMN.

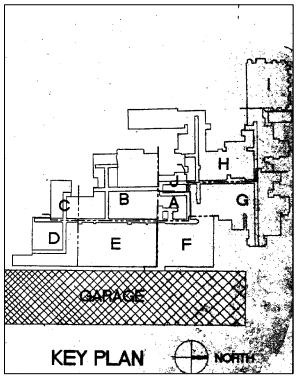

KEY PLAN

CONSULTANTS:	ADDRESS:	NORTH REFERENCE	PROJECT ENGINEERS:	DRAWN BY:	DRAWING TITLE	PROJECT TITLE	PROJECT NUMBER
N/A	Richard L. Roudebush VA Medical Center 1481 W. 10th St. Indianapolis, Indiana 46202	22		G. MOORE	DEMOLITION PLAN • PARKING GARAGE	WTB PARKING GARAGE	09-12-
							DRAWING NUMBER: 01
						STREET: WEST TENTH STREET	SHEET NUMBER: C-01
						DATE: 20 MAR 2012	XFY12
							Dwg. 2 of 6

Engineering and Facilities Management Services