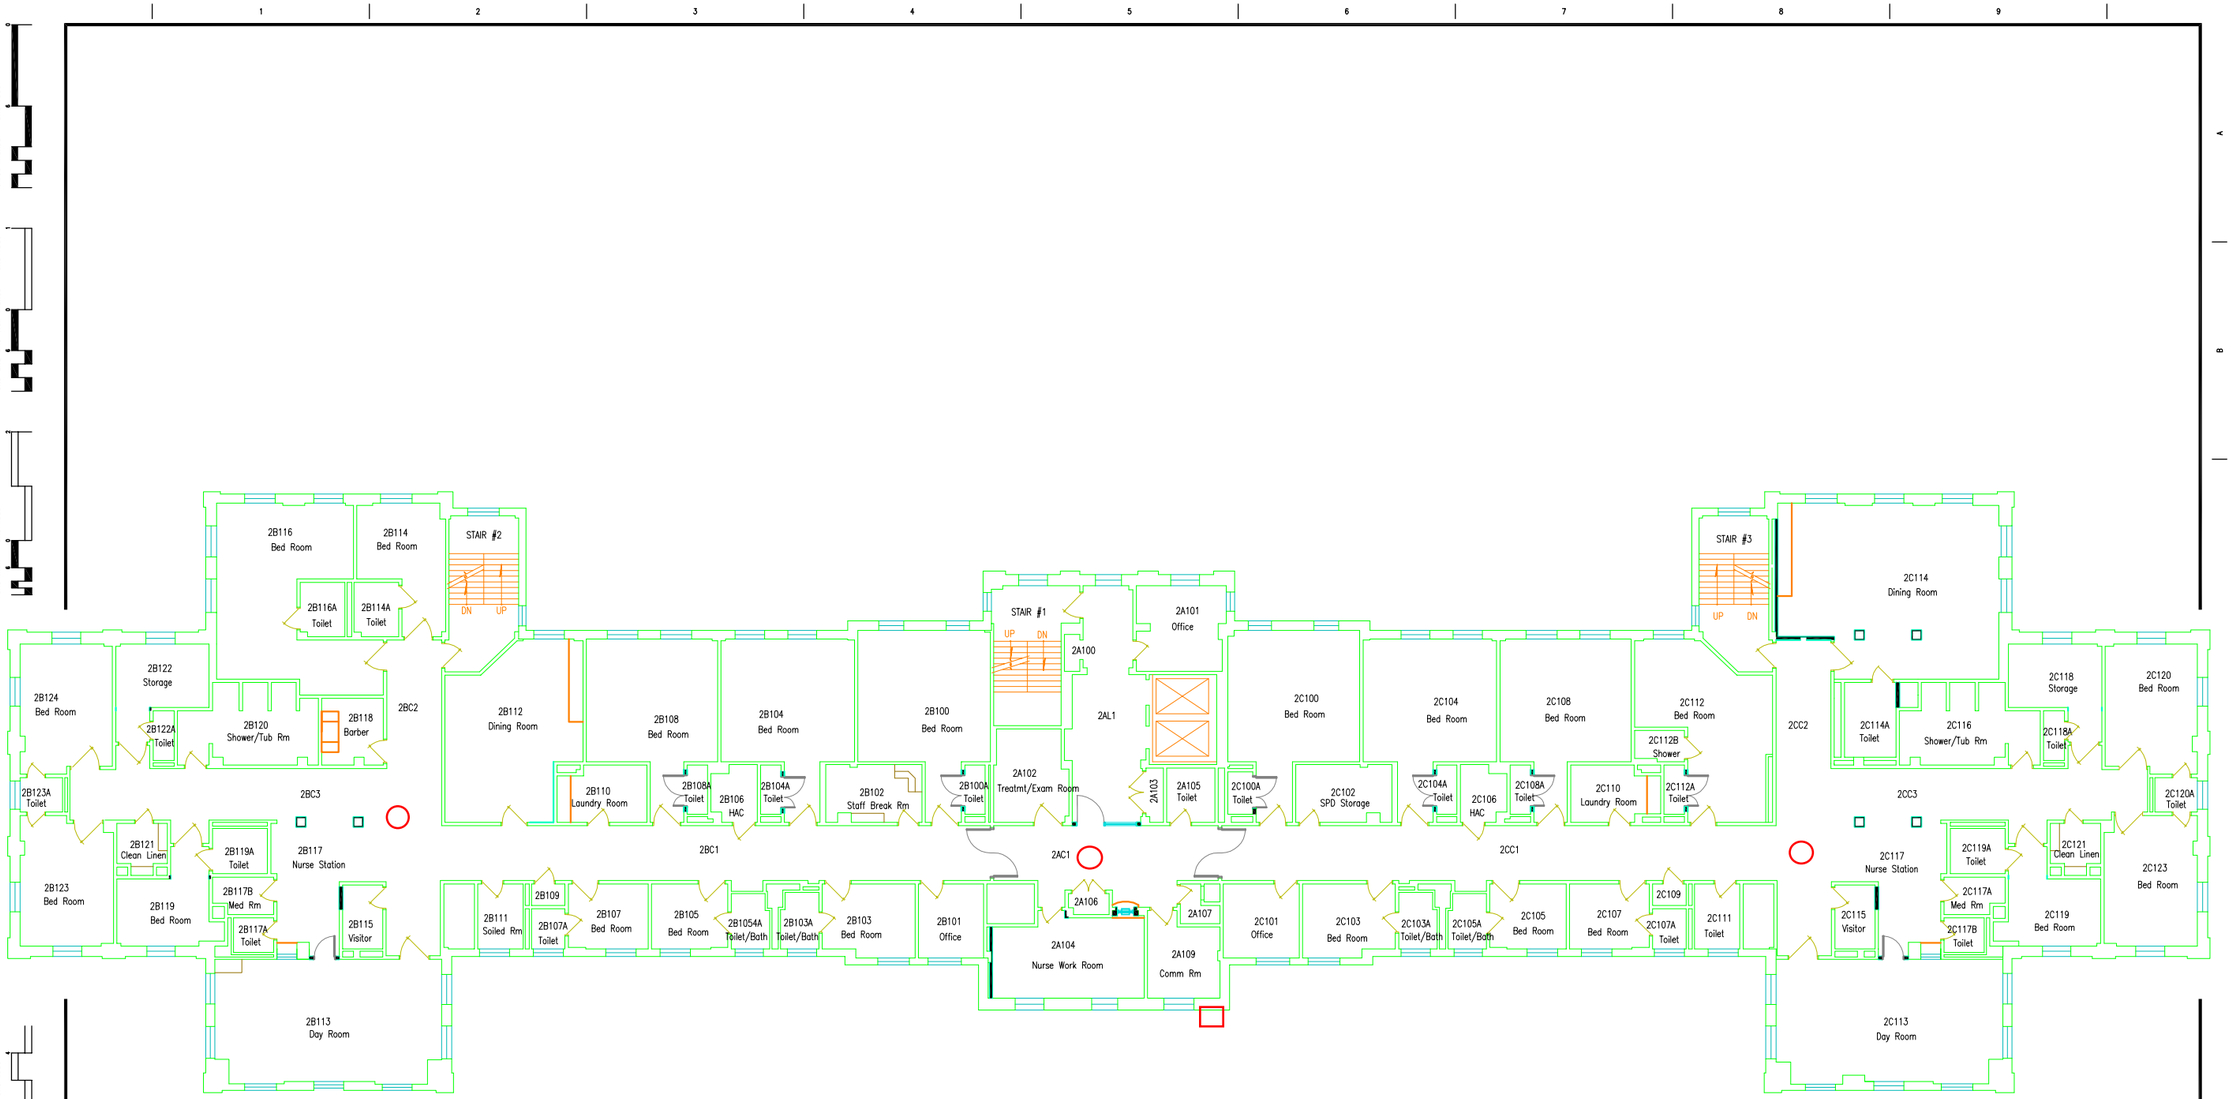

Horizon - 3 Access Points
1 - Outdoor AP
Closet - Rm. 2A109

NORTH

0' 1'2' 5' 10' 15' 25' 50'

GRAPHIC SCALE IN FEET

Revisions	Date
Updated	5-09
Updated	5-05

Drawing Title: **Second Floor Plan**

Project Title:

Date:

Project No.:

Approved: Chief, Engineering Service

Approved: Director, Medical Center

Building Number: **35**

Checked:

Drawn:

Location: Chillicothe, Ohio

DRAWING NO. **S-035-2**

Dwg. Of

Planning & Design

Department of Veterans Affairs