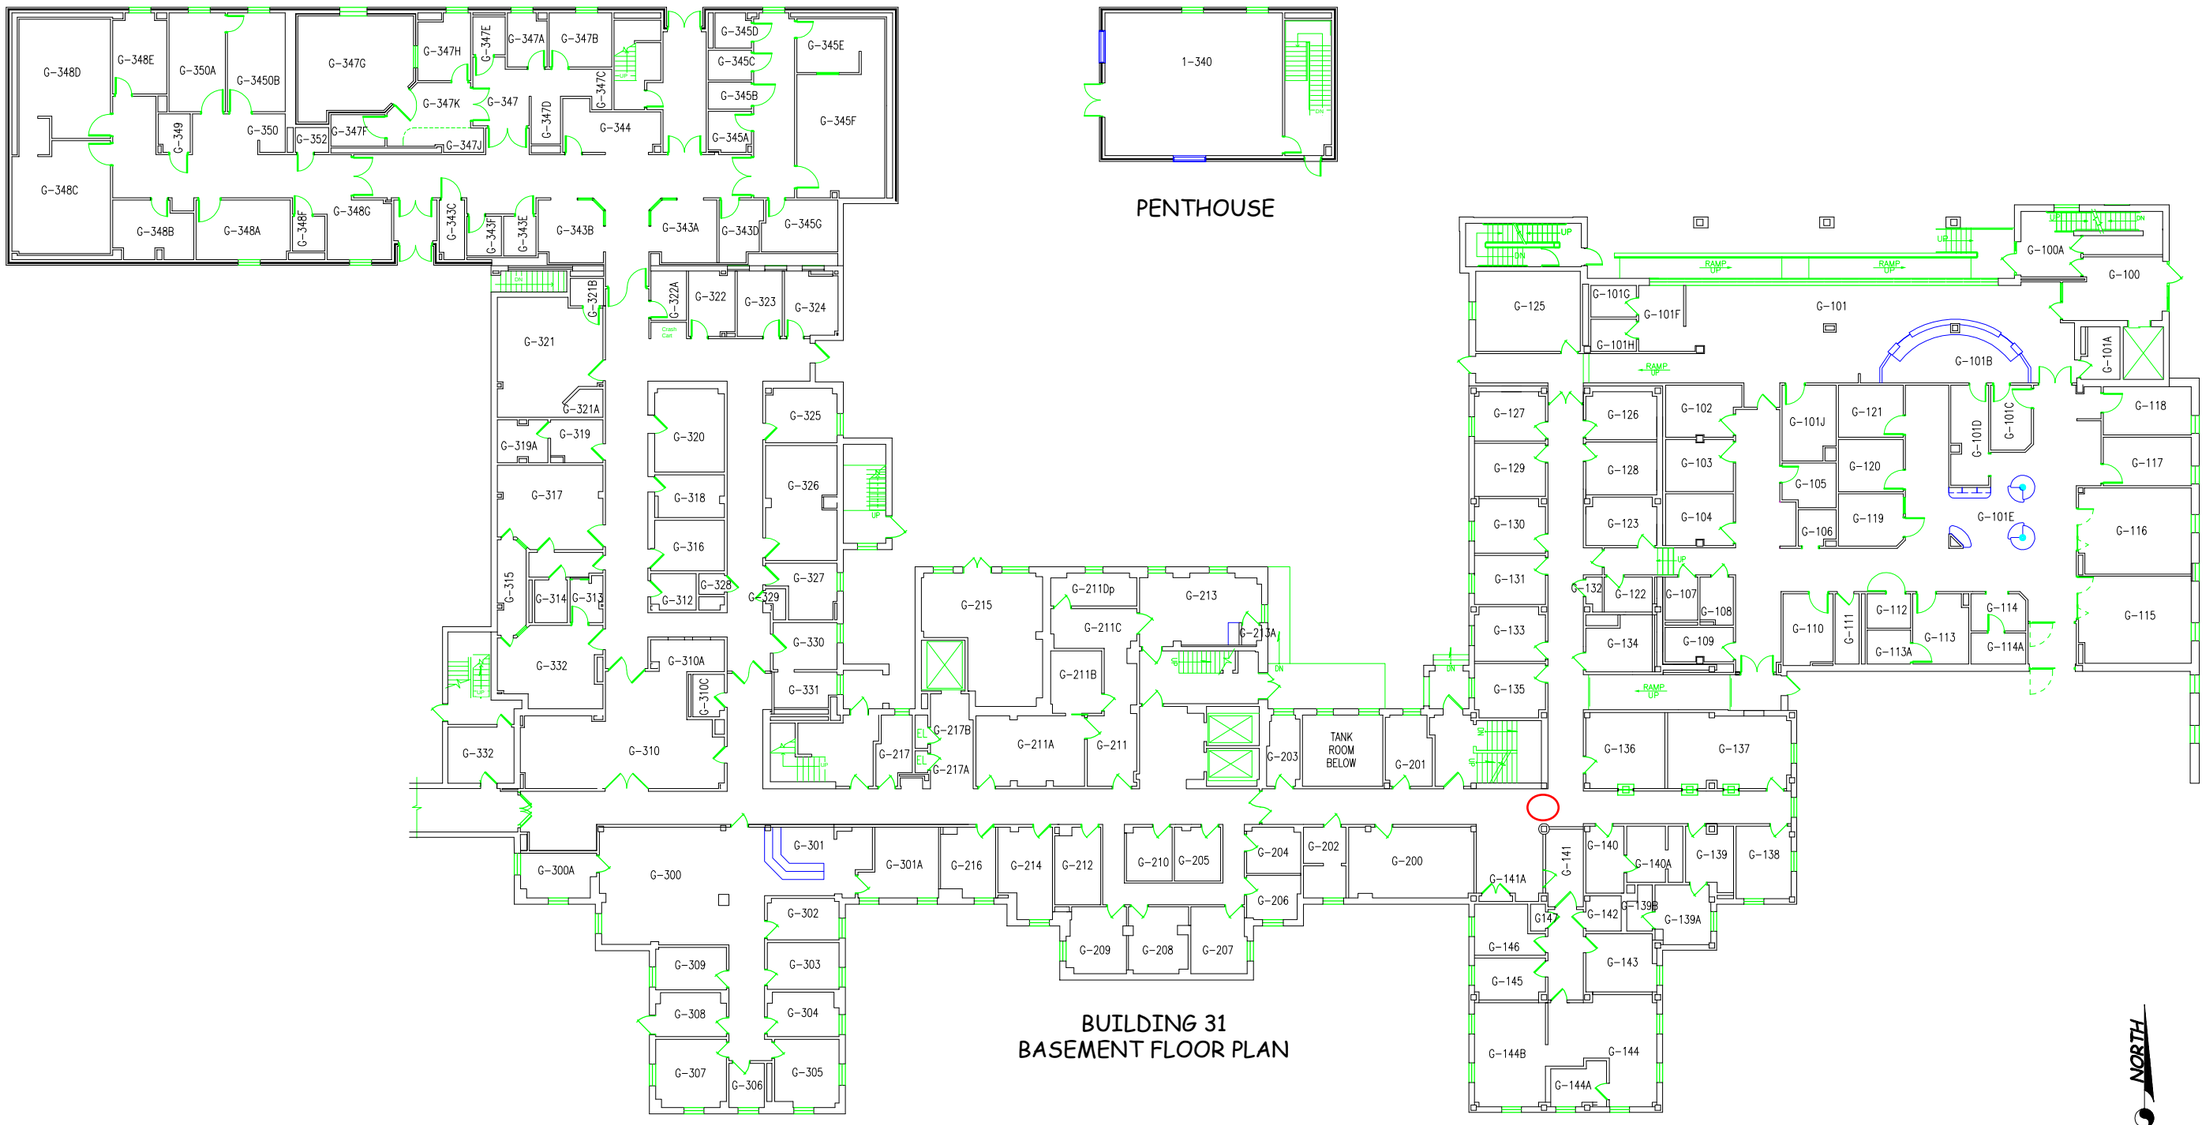

BUILDING 31
BASEMENT FLOOR PLAN

Horizon - 1 Access Point
Closet - Rm. 202

NORTH

0' 12' 5' 10' 15' 25' 50'
GRAPHIC SCALE IN FEET

Revisions	Date
Updated	11-2011
Updated	4-2010
Updated	5-05

Drawing Title

Approved: Chief, Engineering Service

Approved: Director, Medical Center

Basement Floor Plan

Project Title

Building Number **31**

Location Chillicothe, Ohio

Checked

Drawn

Date

Project No.

DRAWING NO. **S-031-B**

Dwg. Of

Planning & Design

Department of Veterans Affairs