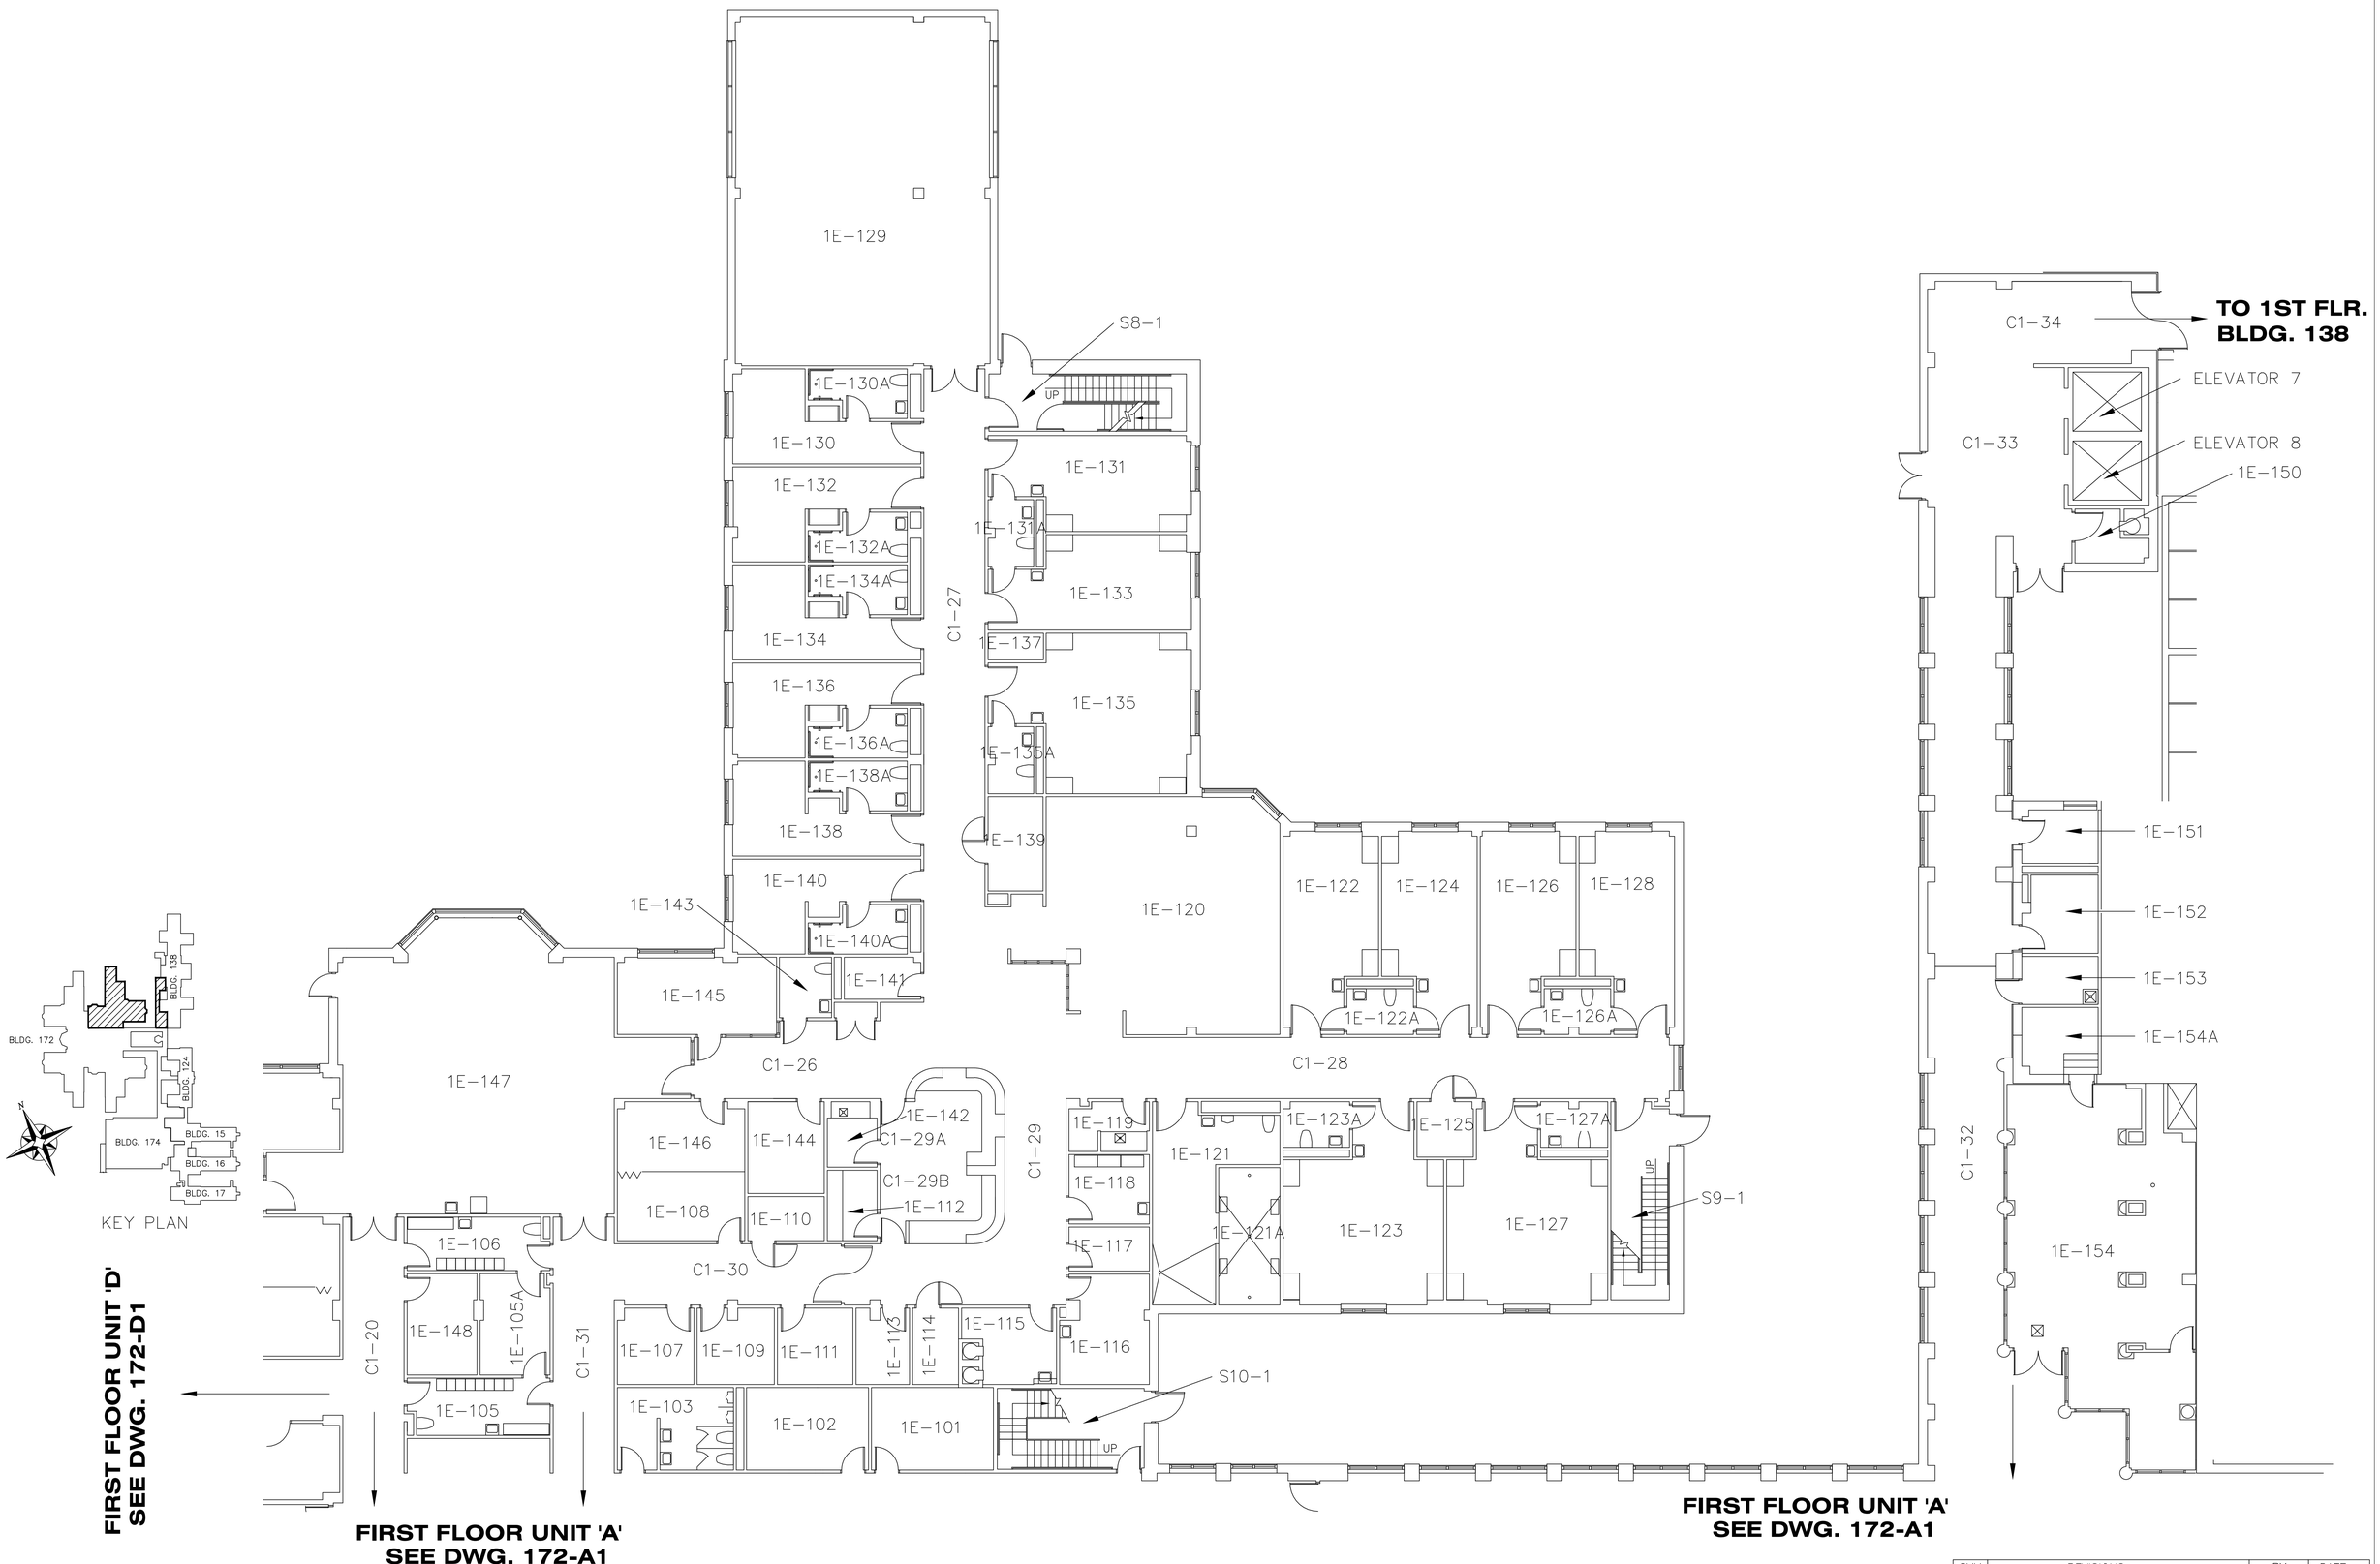

SYM	REVISIONS	BY	DATE

CAD File:

Approved: Medical Center Director

Approved: Medical Center Assoc. Director

Approved: Chief, Engineering Service

DRAWING TITLE
BUILDING 172
UNIT 'E' 1st FLOOR

SCALE: 1/8" = 1'0"

PROJECT TITLE

DATE

PROJECT No.

BUILDING NO.

CHECKED

DRAWN ELKINS

Location: VA Northern Indiana Health Care System, Marion Campus, Marion, IN 46953

DRAWING No. **172-E1**

SHEET 15 OF 17

Department of Veterans Affairs