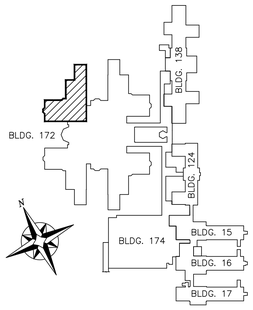

KEY PLAN

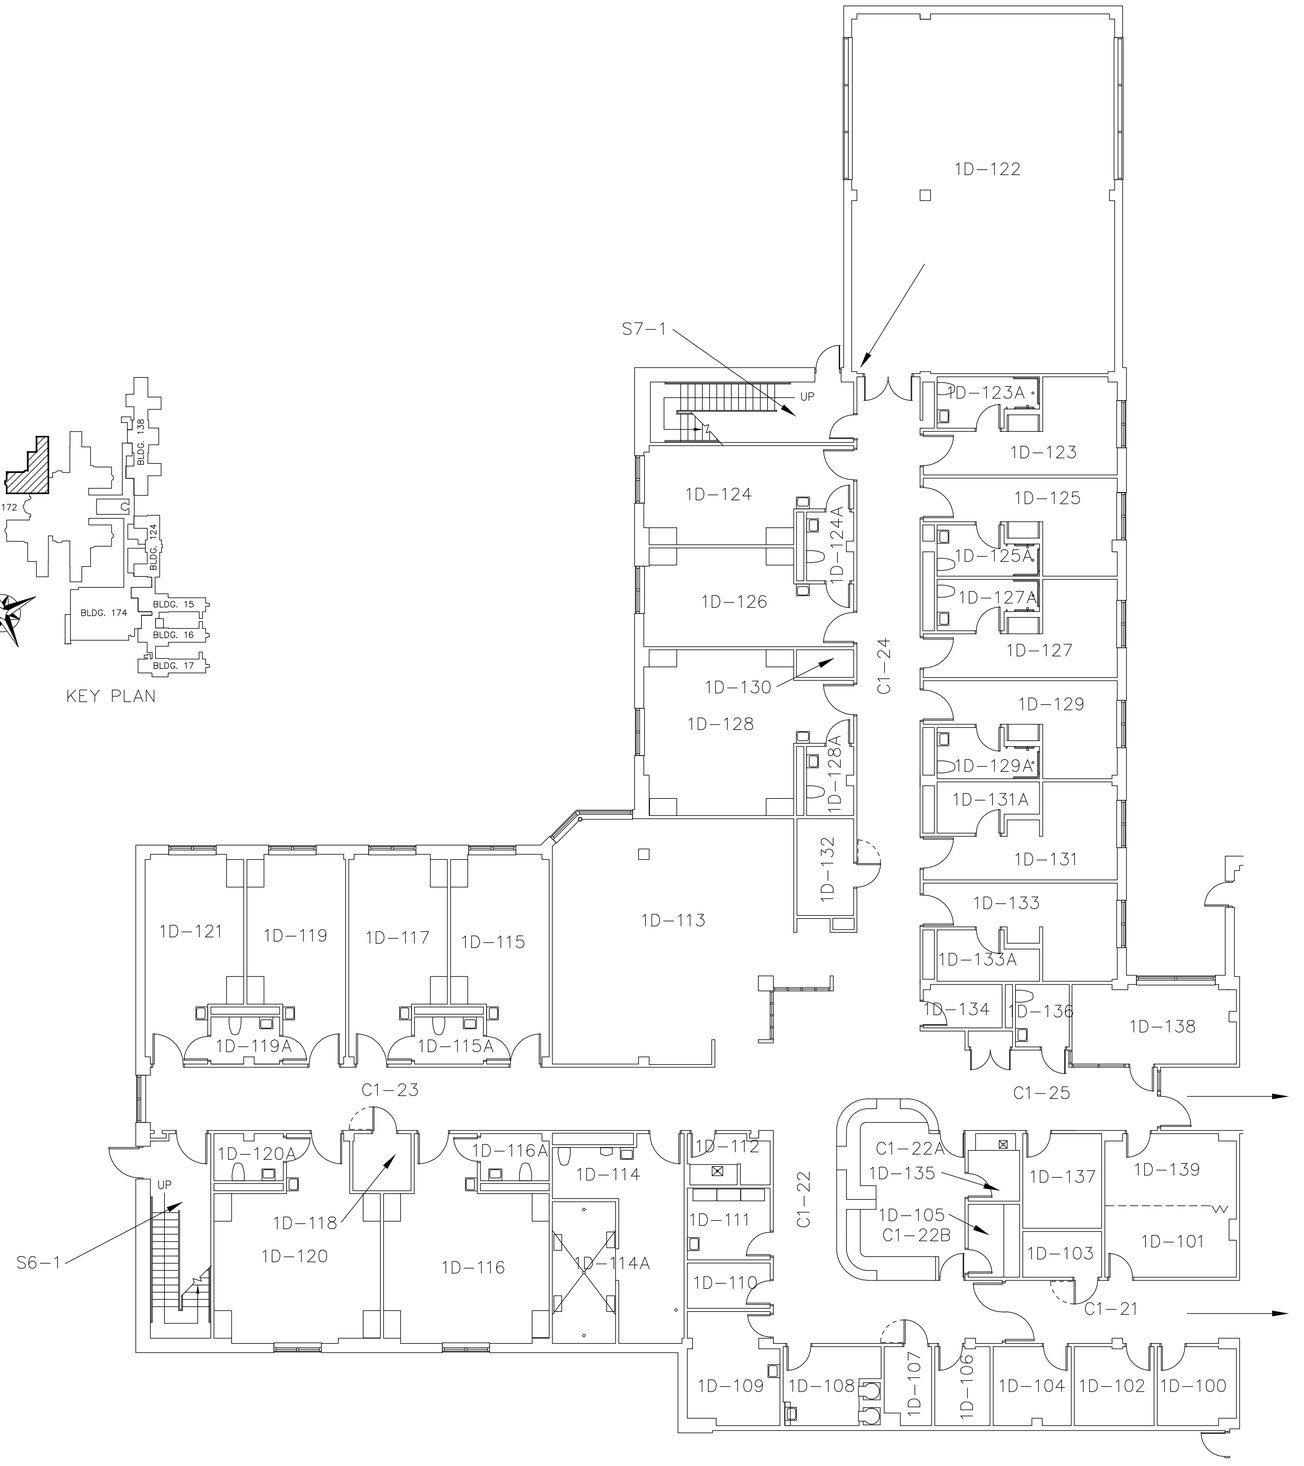

FIRST FLOOR UNIT 'E'
SEE DWG. 172-E1

SYM	REVISIONS	BY	DATE

CAD File:

Approved: Medical Center Director

Approved: Medical Center Assoc. Director

Approved: Chief, Engineering Service

DRAWING TITLE
BUILDING 172
UNIT 'D' 1st FLOOR

SCALE: 1/8" = 1'0"

PROJECT TITLE

DATE

PROJECT No.

BUILDING NO.

CHECKED

DRAWN ELKINS

DRAWING No.
172-D1

Location **VA Northern Indiana Health Care System Marion Campus, Marion, IN 46953**

SHEET 13 OF 17

Department of Veterans Affairs