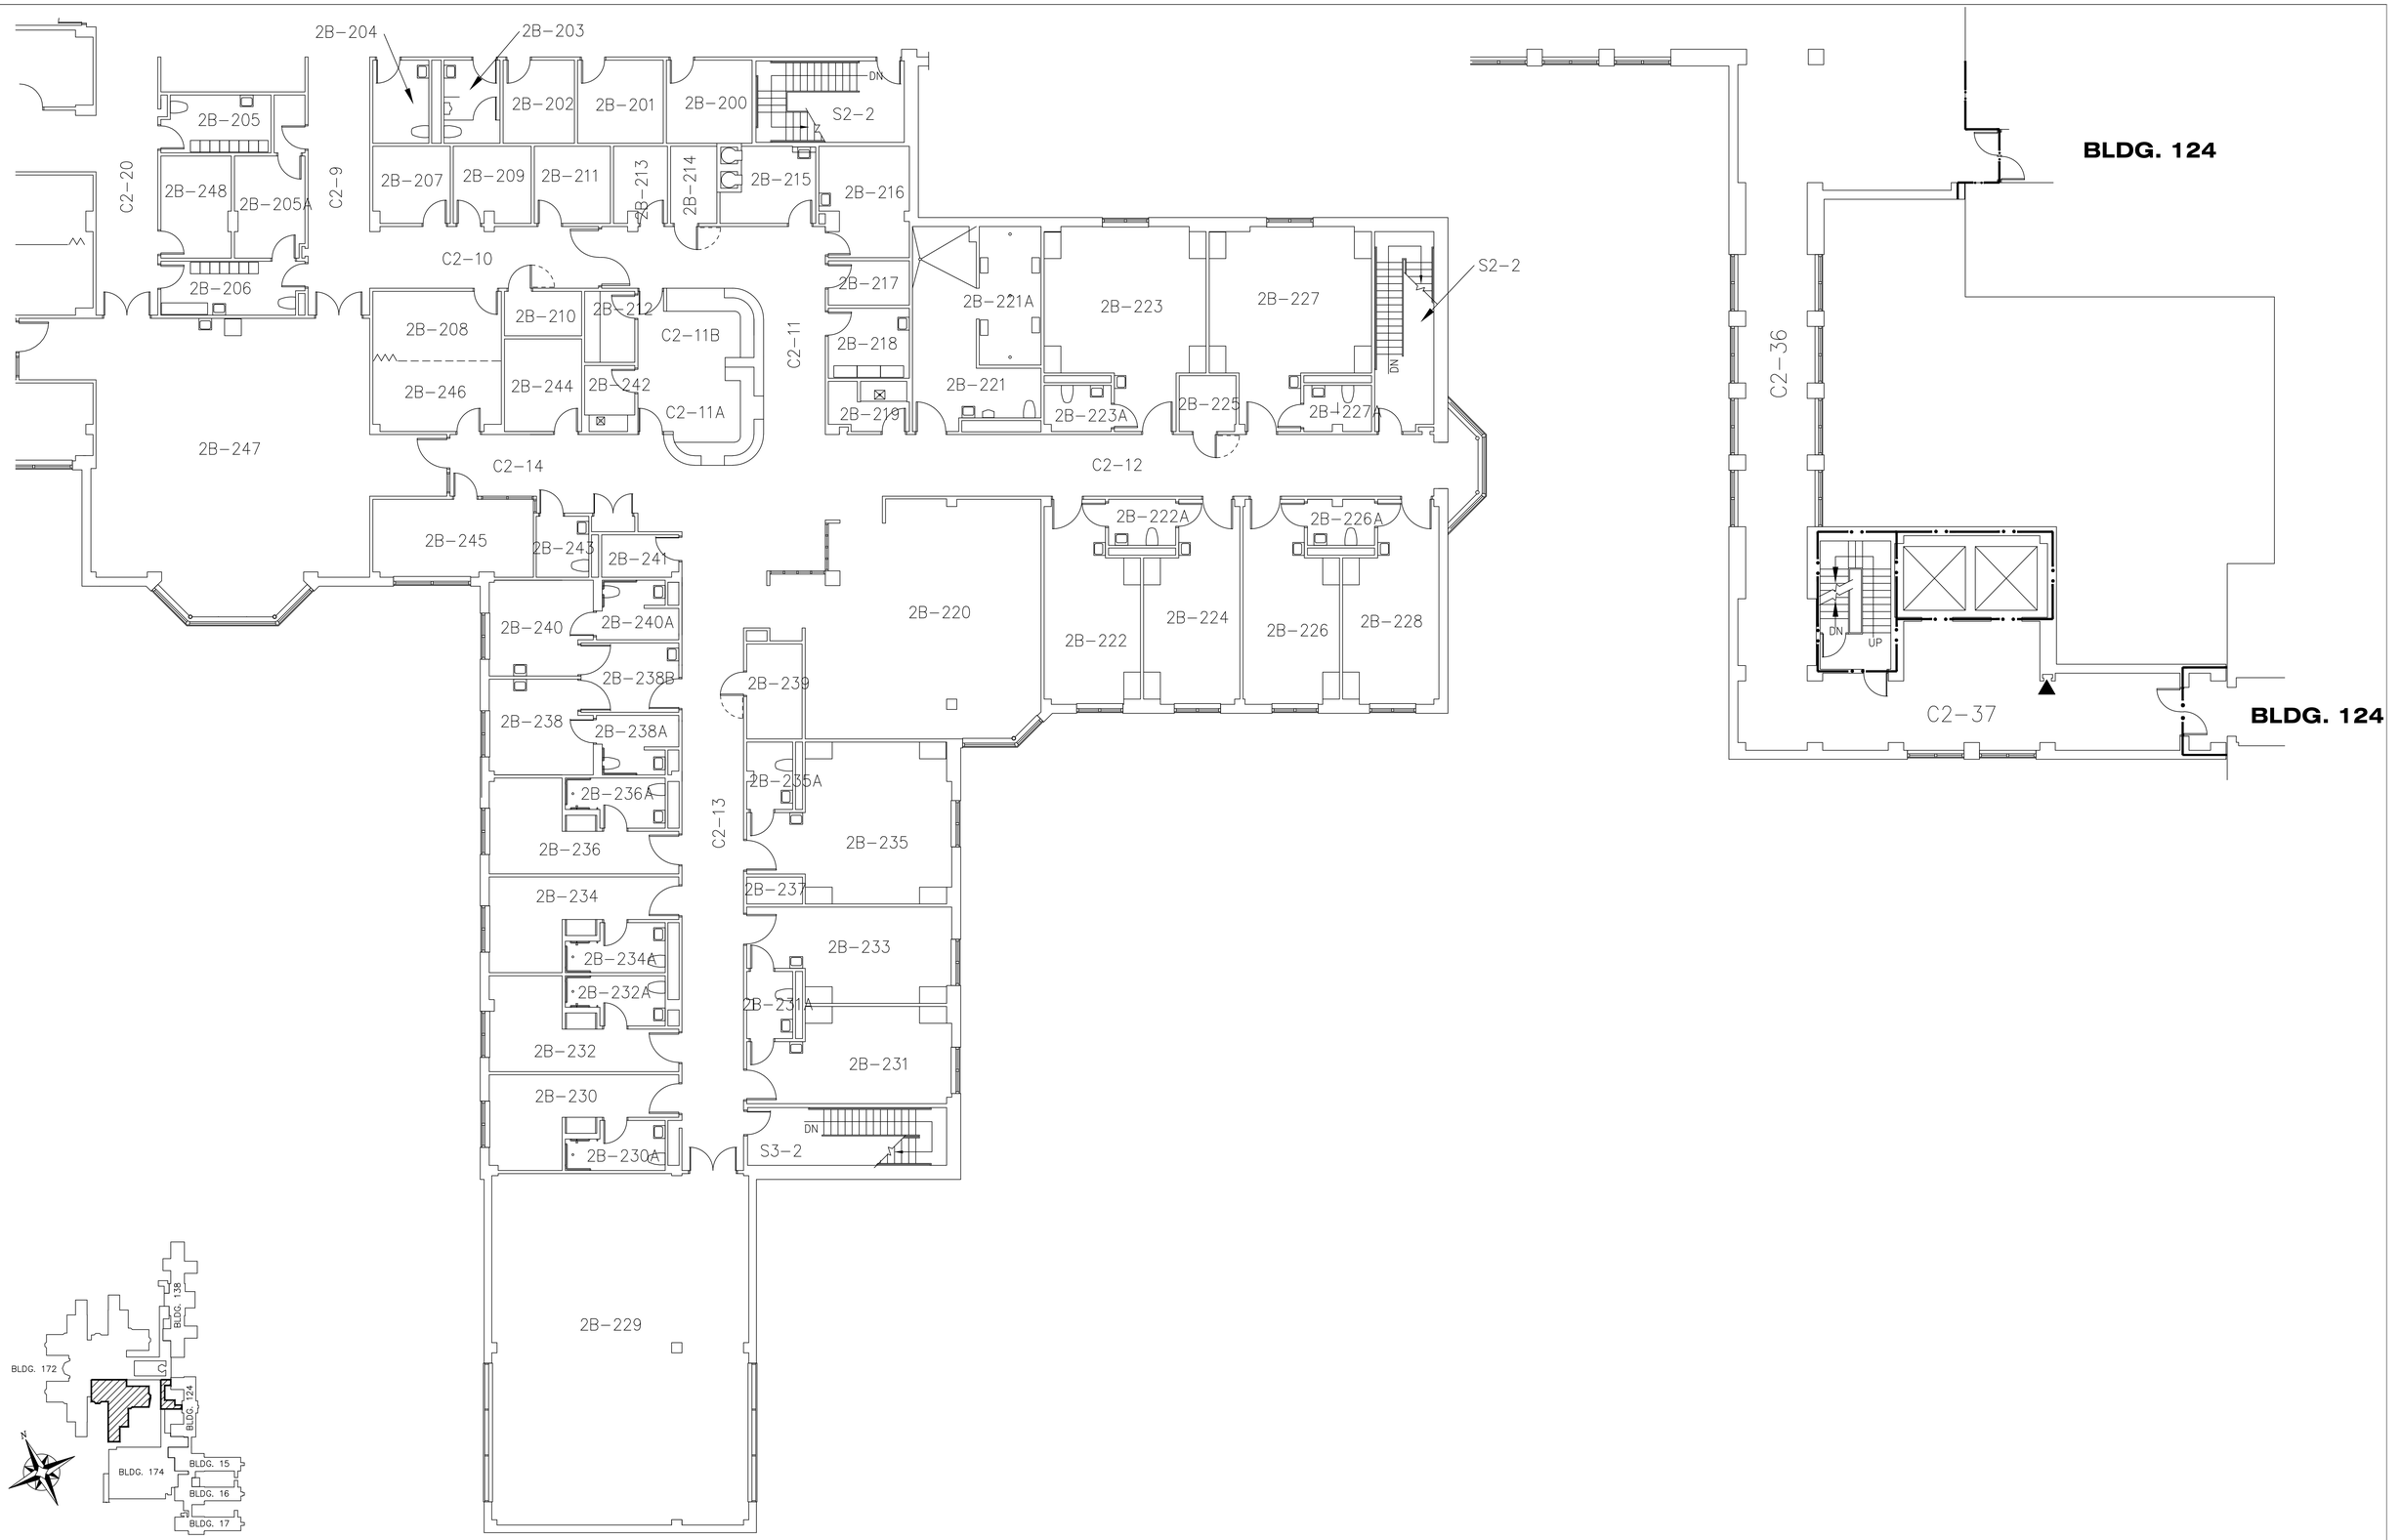

KEY PLAN

SYM	REVISIONS	BY	DATE

CAD File:

Approved: Medical Center Director

Approved: Medical Center Assoc. Director

Approved: Chief, Engineering Service

DRAWING TITLE

BUILDING 172
UNIT 'B' 2nd FLOOR
SCALE: 1/8" = 1'0"

PROJECT TITLE

DATE

PROJECT No.

BUILDING NO. | CHECKED | DRAWN ELKINS

Location **VA Northern Indiana Health Care System Marion Campus, Marion, IN 46953**

DRAWING No. **172-B2**

SHEET 10 OF 17

Department of Veterans Affairs