FOR SECOND FLOOR UNIT 'E'
SEE DWG. 172-E2

FOR SECOND FLOOR UNIT 'E'
SEE DWG. 172-E2

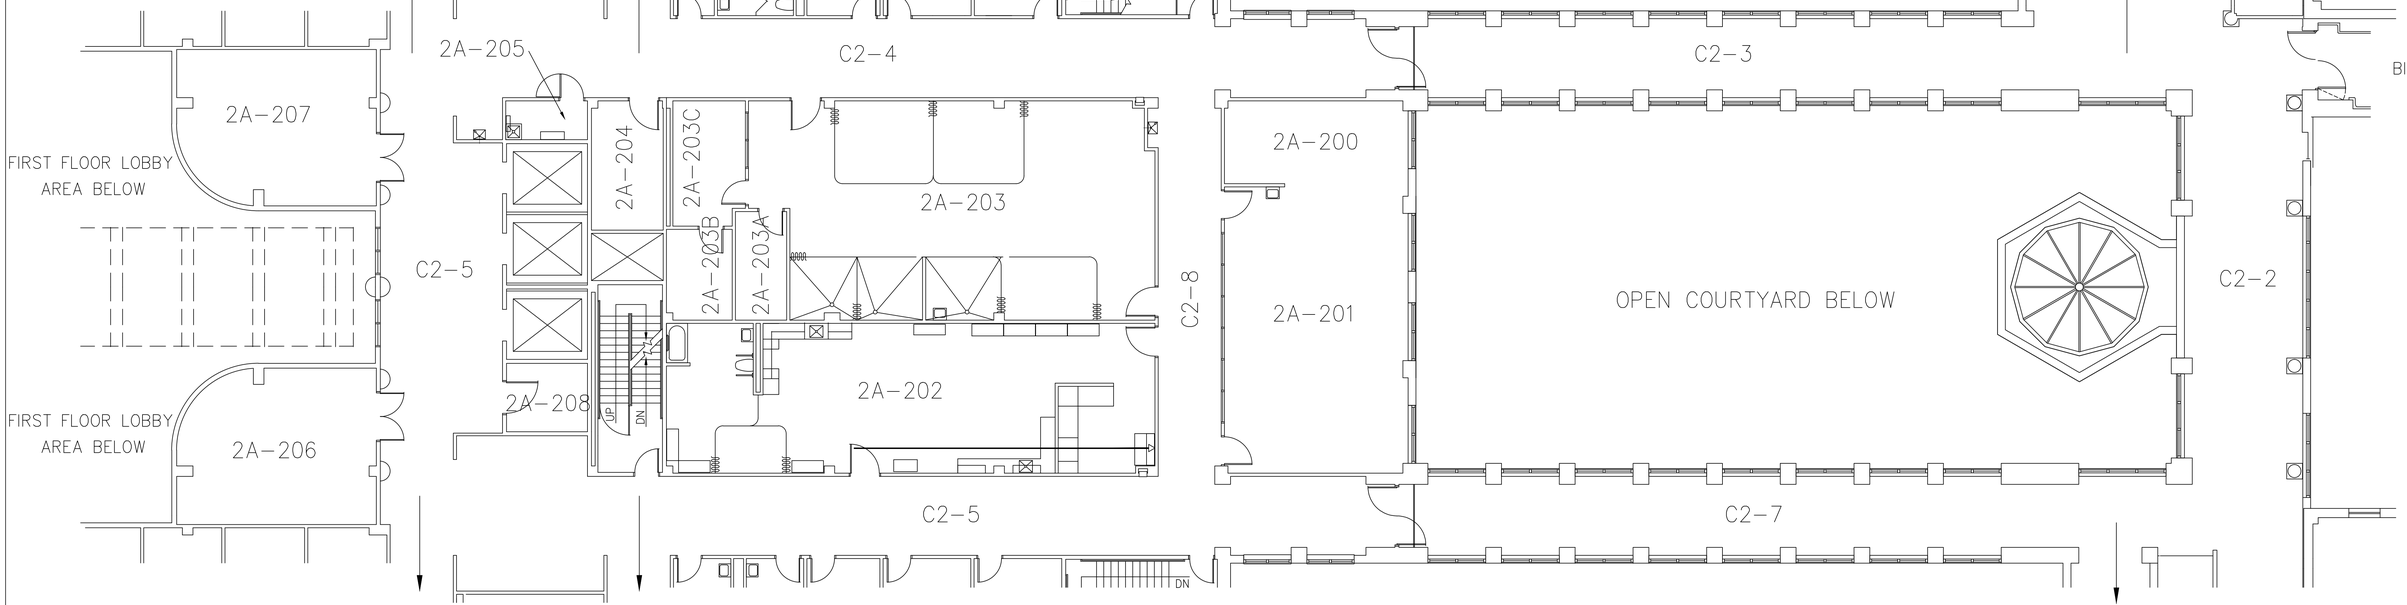

FOR SECOND FLOOR UNIT 'B'
SEE DWG. 172-B2

FOR SECOND FLOOR UNIT 'B'
SEE DWG. 172-B2

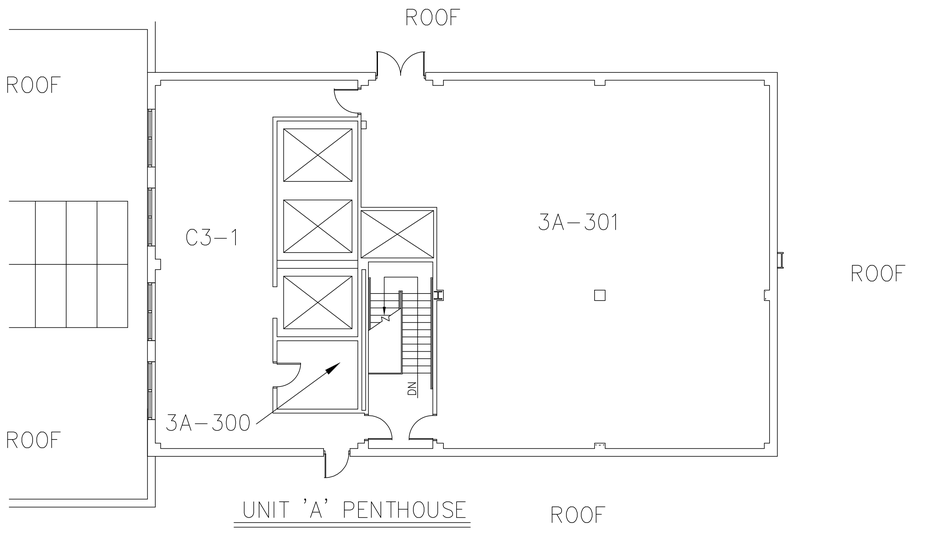

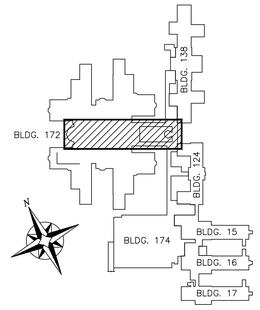

KEY PLAN

SYM	REVISIONS	BY	DATE

CAD File:

Approved: Medical Center Director

Approved: Medical Center Assoc. Director

Approved: Chief, Engineering Service

DRAWING TITLE
BUILDING 172
UNIT 'A' 2nd FLR & PENT.

PROJECT TITLE

DATE

PROJECT No.

BUILDING NO. | CHECKED | DRAWN ELKINS

DRAWING No.
172-A2

Location **VA Northern Indiana Health Care System Marion Campus, Marion, IN 46953**

SHEET 8 OF 17

Department of Veterans Affairs