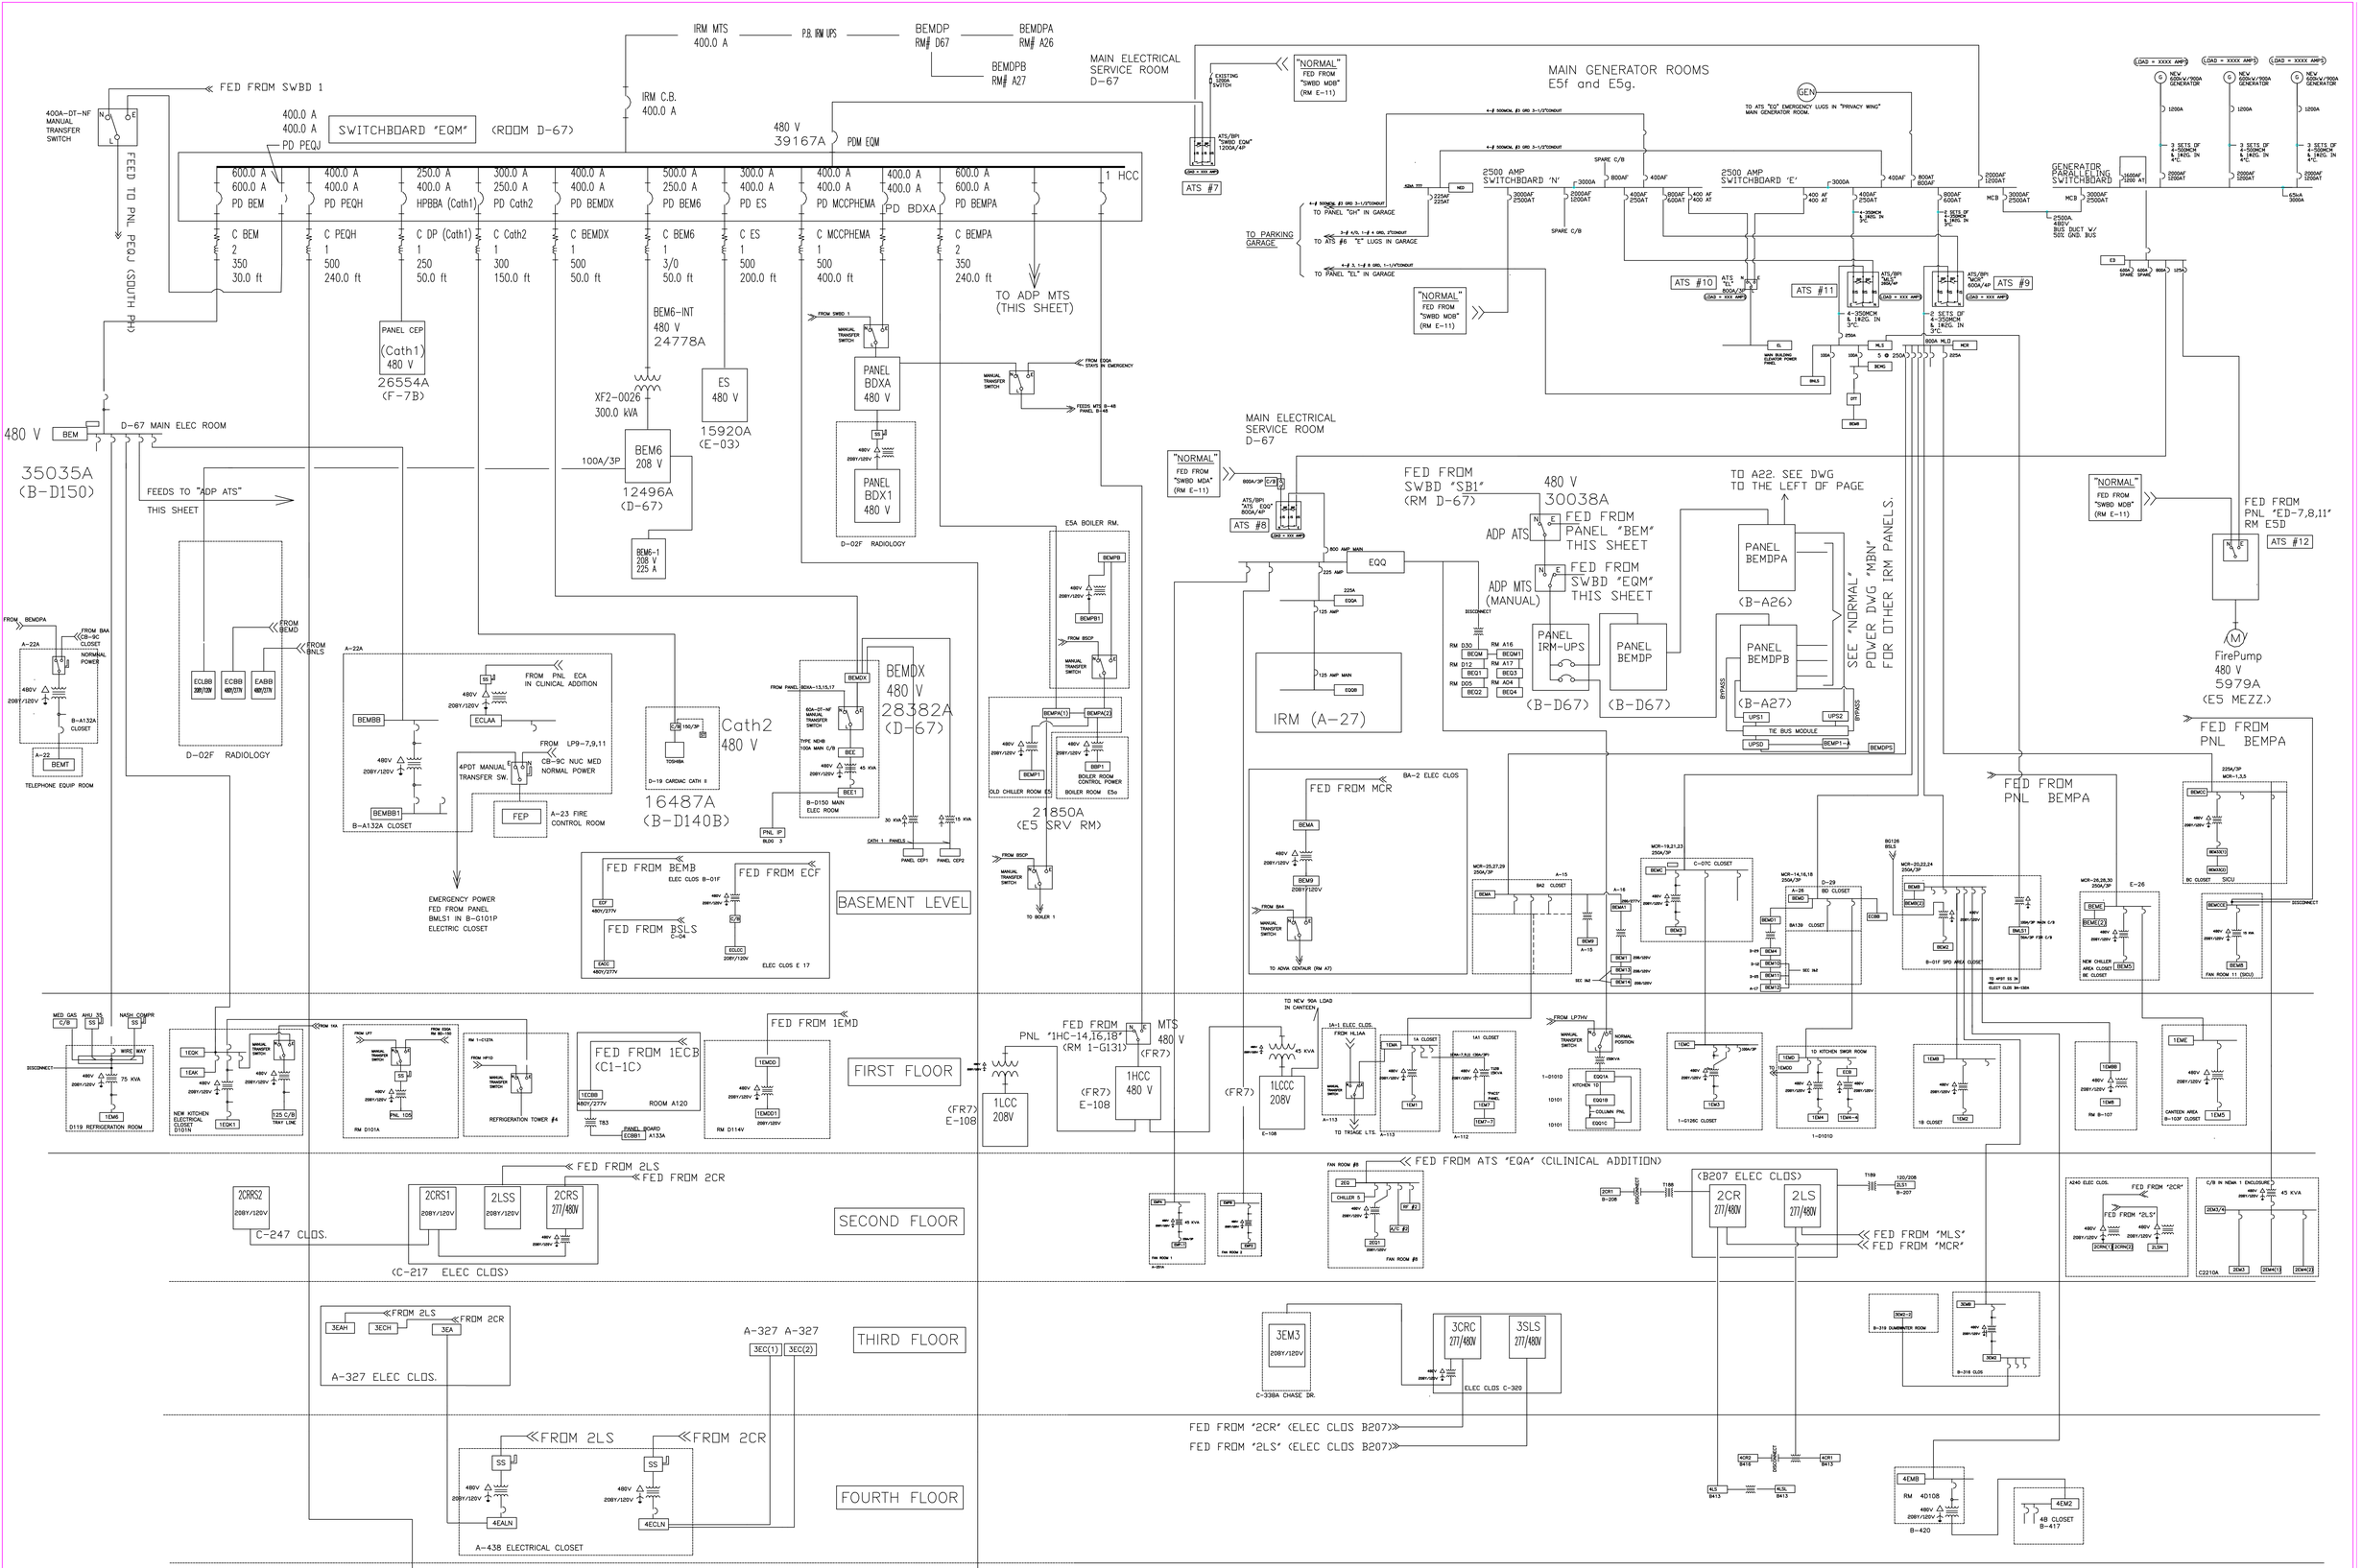

Revision 1	07/22/2011
Revisions	Date

EMERGENCY SYSTEM ONE-LINE DIAGRAM
FOR MAIN BUILDING - NASHVILLE CAMPUS
FILENAME: "MBE" 3
JANUARY 25, 2007

DRAWING TITLE	MAIN BUILDING ELECTRICAL ONELINE PART A (EMERGENCY POWER)
PROJECT TITLE	
PROJECT NO.	
DATE	7/3/2001
SUPERVISOR	
DRAWN BY	HKFJR/DW
CHECKED	
SCALE	NTS
DRAWING NO.	MBE
SERVICE	VAMC Nashville,Tn.
OF	