1 SERVICE LEVEL SIGNAGE-AREA E
1/8" = 1'-0"

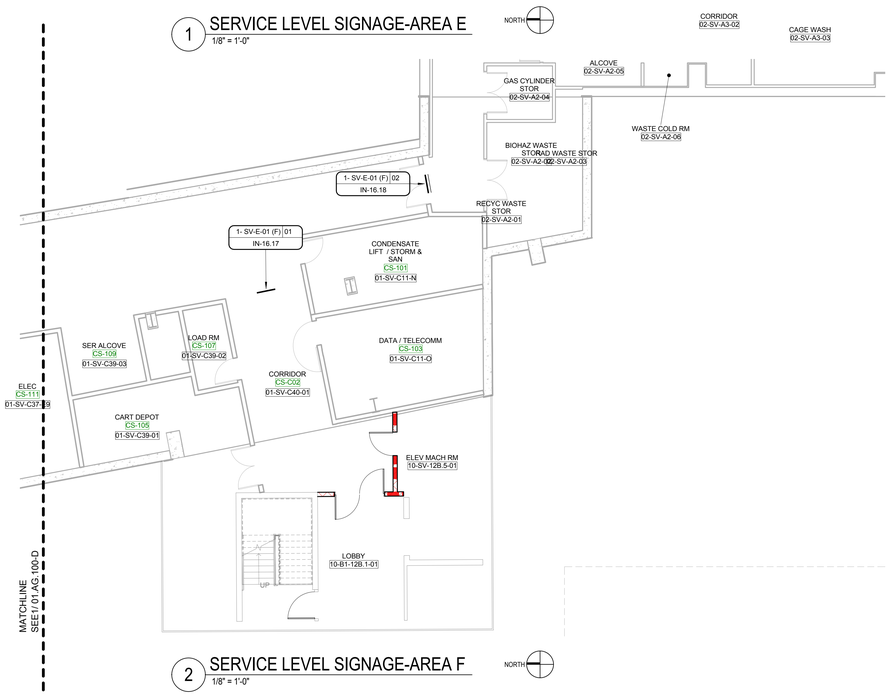

2 SERVICE LEVEL SIGNAGE-AREA F
1/8" = 1'-0"

SIGN LEGEND

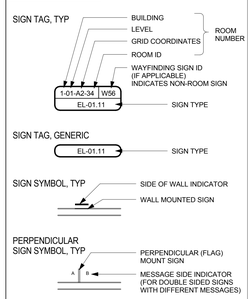

SIGNAGE NOTES

1. Locations shown for Wayfinding and Primary Identification signs only. For all Code required, FLS and room signs refer to specification section 101453_01_CON: Signage Message Schedule, UON

2. Elevator code sign and egress map graphic layout and location shown for elevators in main public area of concourse only. For all other elevator signage refer to specification section 101453_01_CON: Signage Message Schedule.

3. See sign message schedule 101454_01_CON for wayfinding messages.

4. See Sign Type Index, 00.AG.002 for sign elevation and detail drawing locations

CONCOURSE KEYPLAN

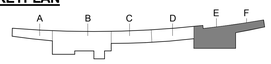

SIGN TYPE INDEX

SIGN NO.	DESCRIPTION
EXTERIOR ILLUMINATED SIGNS	
EL-02.11	PRIMARY ARRIVAL
EL-02.12	PRIMARY DIRECTIONAL
EL-03.11	SECONDARY ARRIVAL
EL-03.12	SECONDARY DIRECTIONAL
EL-04.11	TERTIARY ARRIVAL
EL-04.12	TERTIARY DIRECTIONAL
EL-08.01	AMBULANCE ENTRY
EL-08.02	EMERGENCY WALK-IN ENTRY
EL-09.11	VA LOGO "SKYLINE SIGN"
EL-09.12	HALO LIT DIMENSIONAL TEXT
EXTERIOR NON-ILLUMINATED SIGNS	
EN-01	PRIMARY SITE MONUMENT
EN-05.12	SINGLE POST INFORMATIONAL - MEDIUM
EN-05.13	SINGLE POST INFORMATIONAL - SMALL
EN-06.12	EXTERIOR WALL MOUNTED INFORMATIONAL - MEDIUM
EN-09.13	DIMENSIONAL LETTERS - CANOPY MOUNT
EN-09.14	DIMENSIONAL LETTERS - LINTEL MOUNT
EN-09.15	DIMENSIONAL LETTERS - SURFACE MOUNT
EN-09.16	EXTERIOR VINYL GRAPHICS
EN-14	BUILDING ENTRANCE DOOR INFORMATION
EN-14.01	BUILDING ENTRANCE DOOR IDENTIFICATION
EN-34.01	VA SEAL
EN-34.02-07	MILITARY BRANCH SEALS
EN-35.01	NO WEAPONS - SITE PERIMETER, POLE MOUNTED
EN-35.01 WALL	NO WEAPONS - SITE PERIMETER, WALL MOUNTED
EN-35.02	NO WEAPONS - DOOR SIGN
PS-09	CLEARANCE BAR
PS-11.01	PARKING ENTRY - WALL
PS-11.02	PARKING ENTRY - POLE

SIGN NO.	DESCRIPTION
INTERIOR SIGNS	
IN-01.01.03	ELEVATOR EVACUATION MAP
IN-01.11	INTERIOR STAIR LEVEL ID (FLS)
IN-01.15	HAZARDOUS - HAZARDOUS MATERIALS
IN-01.16	HAZARDOUS - OXYGEN IN USE
IN-01.17	HAZARDOUS - COMPRESSED GAS 1
IN-01.18	HAZARDOUS - NONFLAMMABLE ANESTHESIC
IN-01.19	HAZARDOUS - RADIOACTIVE MATERIAL
IN-01.20	HAZARDOUS - RADIOACTIVE AREA
IN-01.21	HAZARDOUS - HIGH VOLTAGE
IN-01.22	HAZARDOUS - BIOHAZARD
IN-01.23	HAZARDOUS - LASER
IN-01.24	HAZARDOUS - OCCUPATIONAL EXPOSURE AREA
IN-01.32	HAZARDOUS - PREGNANCY WARNING
IN-01.36	FIRE EXTINGUISHER LOCATION
IN-01.40	HAZARDOUS - PERSONAL PROTECTIVE EQUIPMENT
IN-01.41	HAZARDOUS - COMPRESSED GAS 2
IN-01.42	HAZARDOUS - COMPRESSED GAS 3
IN-01.43	HAZARDOUS - NO PROTECTIVE EQUIPMENT
IN-01.44	HAZARDOUS - EMERGENCY SHOWER
IN-01.45	HAZARDOUS - BIOHAZARD/FLAMMABLE
IN-01.46	HAZARDOUS - CARCINOGENS
IN-01.47	HAZARDOUS - EMERGENCY EYE WASH
IN-01.48	HAZARDOUS - BIOHAZARD/PROTECTIVE EQUIPMENT
IN-01.49	HAZARDOUS - FLAMMABLE MATERIALS
IN-01.51	HAZARDOUS - PROTECTIVE EYEWEAR
IN-01.52	HAZARDOUS - DISINFECTION AREA
IN-01.53	HAZARDOUS - MRI ZONE 2
IN-01.54	HAZARDOUS - MRI ZONE 3
IN-01.55	HAZARDOUS - MRI ZONE 4
IN-01.56	HAZARDOUS - OXIDIZING GAS
IN-01.58	HAZARDOUS - PREG.OCC. EXPOSURE
IN-02.05	NOTICE OF WEAPONS SEARCH
IN-02.20.1	ENTRY PAVILION SIGN CASE - LAYOUT 1
IN-02.20.2	ENTRY PAVILION SIGN CASE - LAYOUT 2
IN-02.20.3	ENTRY PAVILION SIGN CASE - VA SEAL AND DEDIC.PLAQUE
IN-02.20.4	ENTRY PAVILION SIGN CASE - PORTRAIT FRAME
IN-03.01	ROOM NUMERAL IDENTIFICATION
IN-03.02	EXIT IDENTIFICATION

SIGN NO.	DESCRIPTION
INTERIOR SIGNS (CONTINUED)	
IN-04.02	ROOM NAME - SECONDARY, STATIC
IN-04.03	ROOM NAME - PRIMARY, INSERT
IN-04.04	ROOM NAME - SECONDARY, INSERT
IN-05.03	PATIENT ROOM, SINGLE PATIENT
IN-05.05	PATIENT ROOM, DOUBLE PATIENT
IN-06.03	PATIENT BED
IN-07.01.3	IN USE SLIDER
IN-08.01	NO SMOKING
IN-08.02	AUTHORIZED PERSONNEL ONLY
IN-08.02.01	AUTHORIZED PERSONNEL ONLY VINYL
IN-08.03	NO ADMITTANCE
IN-08.04	STAFF ONLY
IN-08.05	NO CELL PHONES
IN-08.07	NO WEAPONS STORAGE
IN-08.08	NO UNATTENDED CHILDREN
IN-08.09	NO FOOD OR DRINK
IN-08.10	REQUIRED ATTIRE
IN-08.11	NO PATIENT SPECIMENS
IN-08.12	AUTHORIZED PERSONNEL ONLY - GLASS DOOR MOUNTED
IN-08.13	ACCREDITATION
IN-08.14	PATIENT PRIVACY
IN-08.15	RADIOACTIVE URINE
IN-08.16	LOST OR STOLEN
IN-08.17	CHEST PAINS
IN-08.19	INFECTION CONTROL
IN-08.20	TAKE A NUMBER
IN-08.21	POLICE ONLY
IN-08.22	CELL PHONES/IDS
IN-09	RESTROOM
IN-10.05	SIGN FRAME (8.5X11)
IN-13.01	PRIMARY BLADE
IN-13	SECONDARY BLADE
IN-13.11	CONCOURSE BLADE - PORTAL MOUNT
IN-13.12	CONCOURSE BLADE - WALL MOUNT
IN-14.08	WALL DIRECTIONAL - PRIMARY
IN-14.09	WALL DIRECTIONAL - SECONDARY
IN-14.11A	CONCOURSE GLASS PARTITION DIRECTIONAL
IN-14.11B	CONCOURSE GLASS PARTITION DIRECTIONAL - WITH MAP

SIGN NO.	DESCRIPTION
INTERIOR SIGNS (CONTINUED)	
IN-14.15	CONCOURSE COLUMN DIRECTIONAL
IN-15.17	CEILING DIRECTIONAL PRIMARY
IN-15.19	CEILING DIRECTIONAL SECONDARY
IN-15.20	SOFFIT DIRECTIONAL SECONDARY
IN-16.17	CEILING IDENTIFICATION
IN-16.18	SOFFIT IDENTIFICATION
IN-17.06	ELEVATOR DIRECTORY NON-CONCOURSE
IN-17.07	ELEVATOR NUMERAL IDENTIFICATION
IN-17.10	SERVICE LEVEL PORTAL - BUILDING DESCR. AND DIRECTORY
IN-17.18	RECEPTION DESK DIRECTORY PRIMARY
IN-18.01	GLASS DOOR AND SIDELIGHT GRAPHICS
IN-19.00	DIMENSIONAL BAR
IN-19.01	DIMENSIONAL LETTERS - 3"
IN-19.01S	DIMENSIONAL LETTERS - 3", STAINLESS STEEL
IN-19.03	DIMENSIONAL LETTERS - 6"
IN-19.04	DIMENSIONAL LETTERS - VAR. HT., SEE ELEVATION
IN-20.09	FREESTANDING STANCHION DIRECTORY
IN-22.01	PAPER HOLDER
IN-22.02	RESTROOM ID, FRANGIBLE
IN-22.03	BIOHAZARD, FRANGIBLE
IN-22.05	ROOM NUMERAL ID, FRANGIBLE
IN-22.06	PATIENT ROOM, SINGLE PATIENT, FRANGIBLE
IN-22.07	PATIENT ROOM, DOUBLE PATIENT, FRANGIBLE
IN-22.08	FIRE EXTINGUISHER LOCATE, FRANGIBLE
IN-22.09	ROOM NAME PRIMARY, FRANGIBLE
IN-31.01	PORTAL GRAPHICS - BUILDING IDENTIFICATION LETTER
IN-31.01A	PORTAL GRAPHICS WINDOW MTD - BLDG ID LETTER
IN-31.02	PORTAL GRAPHICS - BUILDING DESCR. AND DIRECTORY
IN-31.02A	PORTAL GRAPHICS WINDOW MTD - BLDG DESCR. AND DIR.
IN-31.03	PORTAL GRAPHICS - BUILDING DESCRIPTION, ABOVE DOOR
IN-31.04 X	SHELF MOUNTED LETTERS (X")
IN-31.05	SECONDARY PORTAL GRAPHICS
IN-33.02	CONCOURSE ELEVATOR - SHAFT IDENTIFIER
IN-33.03	CONCOURSE ELEV. - CALL BUTTON SNG. DOOR FRAME MTD
IN-33.04	CONCOURSE ELEVATOR - CALL BUTTON SNG. WALL MTD
IN-36	CAMPUS MAP/DIRECTORY

CDI No. 14	06/20/2014
Revisions	Date

CONSULTANTS:

Professional Seal

ARCHITECT/ENGINEERS:

H+L·SOM | CRA·SAM
ARCHITECTS | ENGINEERS

H+L Architecture
1755 Blake Street, Suite 400
Denver, CO 80202

Skidmore, Owings & Merrill LLP
224 South Michigan Avenue
Suite 1000
Chicago, IL 60604

Cator, Ruma & Associates
896 Tabor Street
Lakewood, CO 80401

S. A. Miro, Inc.
4582 South Ulster Street Pkwy.
Suite 300
Denver, CO 80237

Key Plan

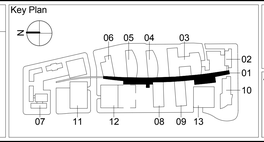

Drawing Title
CONCOURSE
SERVICE LEVEL SIGNAGE PLAN-AREAS E/F

Approved: Project Director
Tom Rooney
for

Project Title
REPLACEMENT MEDICAL CENTER FACILITY, EASTERN COLORADO HEALTH CARE SYSTEM

Location
AURORA, COLORADO

Date 06/20/2014 | Checked | Drawn

Project Number 554-501

Building Number

Drawing Number 01.AG.100-D

OFFICE OF CONSTRUCTION AND FACILITIES MANAGEMENT

Department of Veterans Affairs

01 - CON | 02 - RES | 03 - DAT | 04 - IBS | 05 - IBN | 06 - ENC | 07 - CLC | 08 - CBN | 09 - CBC | 10 - CBS | 11 - PSN | 12 - PVN | 13 - PVS

C:\Users\dan.mayfield\Documents\00_Projects\SF\000000-SF MOMAN\SN-CON_dan.mayfield.skv665.rvt

6/23/2014 5:03:03 PM