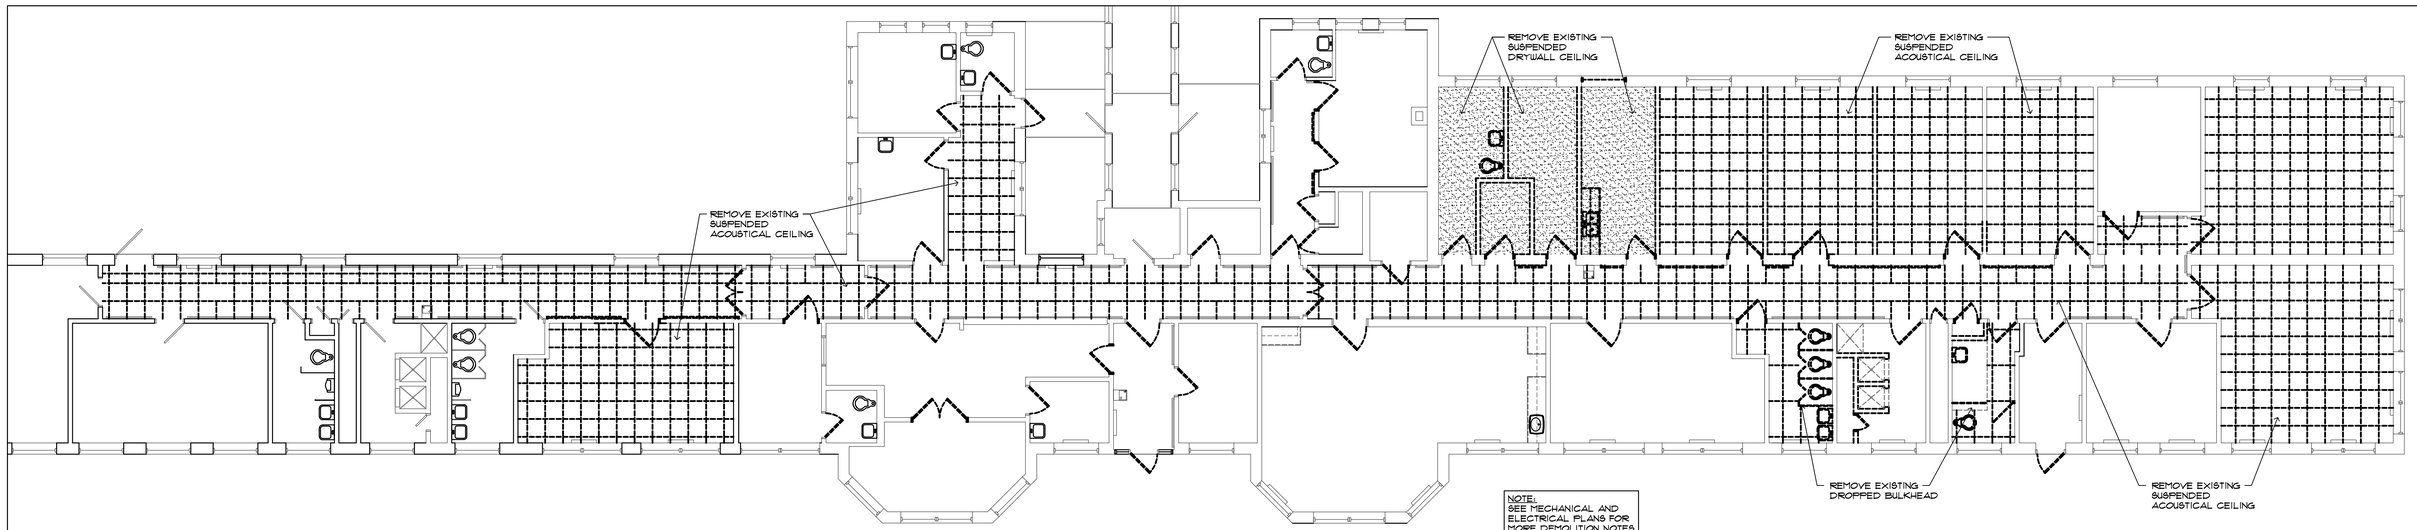

NOTE:
SEE MECHANICAL AND ELECTRICAL PLANS FOR MORE DEMOLITION NOTES

REFLECTED CEILING DEMOLITION PLAN

SCALE: 1/8" = 1'-0"

NOTES:
- ALL WALLS SHOWN TO BE REMOVED SHALL BE REMOVED FROM FLOOR TO BOTTOM OF ROOF DECK.
- ALL EXISTING WALLS TO REMAIN SHALL BE PATCHED
- IN AREAS OF NEW CONSTRUCTION REMOVE ALL FLOOR FINISHES, WALL BASE, WALL TILE, AND SUSPENDED TILE CEILING
- PATCH ALL HOLES IN THE CONCRETE FLOOR - NEW FLOOR SURFACE SHALL BE SMOOTH AND LEVEL

WALL LEGEND

- EXISTING WALL CONSTRUCTION TO BE REMOVED
- EXISTING WALL TO BE REMAIN

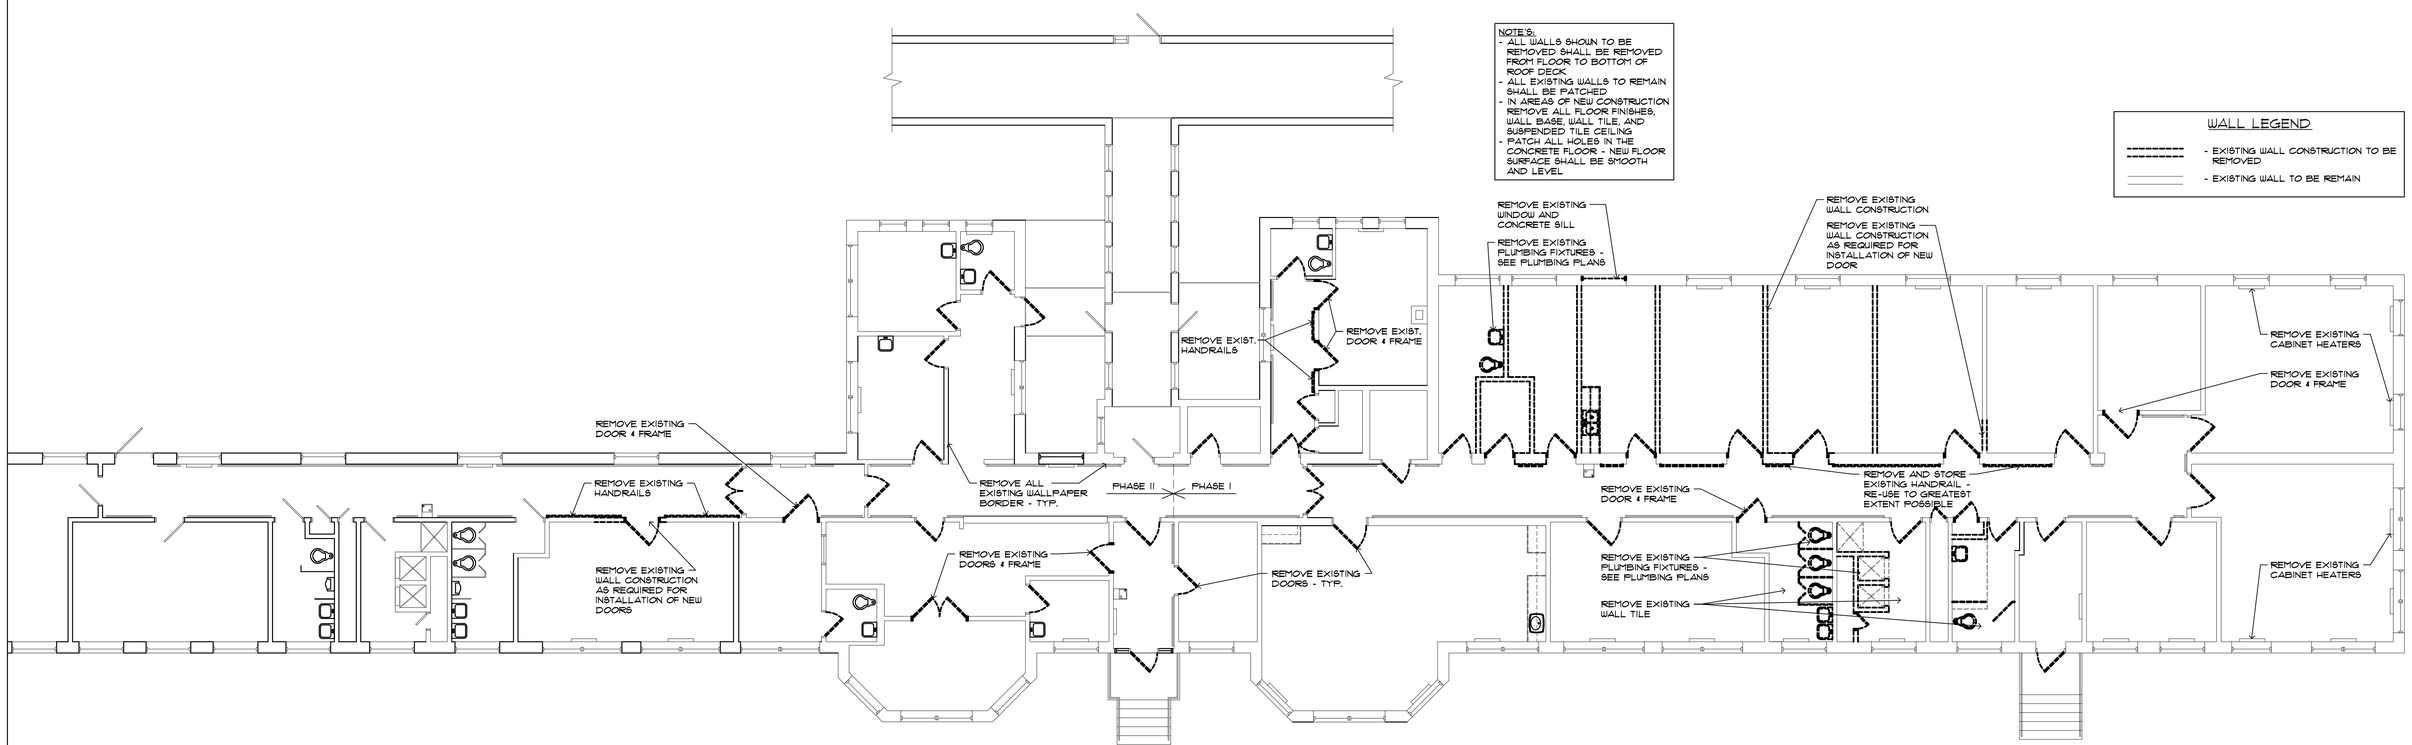

DEMOLITION FLOOR PLAN

SCALE: 1/8" = 1'-0"

ARCHITECT:

BRADLEY J. BUTCHER & ASSOCIATES, P.C.
ARCHITECTURE PLANNING
147 N. MAIN ST. SUITE 200
CATLIN, MICHIGAN 49015
269.731.4040 PHONE
269.731.2057 FAX
www.butchersandassoc.com

APPROVED: DIRECTOR	APPROVED: CHIEF, SPD	APPROVED: CHIEF, PROJECT SECTION	VA PROJECT NAME: LOW VISION CLINIC PHASE II	DRAWING TITLE: DEMOLITION PLANS
APPROVED: ASSOCIATE DIRECTOR	APPROVED: PROTECTIVE SERVICE	APPROVED:		VA PROJECT NUMBER: 515 – 08 – 127
APPROVED: CHIEF OF STAFF	APPROVED: INDUSTRIAL HYGIENIST	APPROVED:	DATE: MARCH 30, 2008 / PLOT SCALE: 1/8" = 1'-0" / BUILDING NUMBER: 3	A/E PROJECT NUMBER: 08 – 305
APPROVED: CHIEF, FACILITIES MANAGEMENT SERVICE	APPROVED: SAFETY MANAGER	APPROVED:	LOCATION: BATTLE CREEK VAMC	DRAWING NUMBER: DWG AS - 100

DEPARTMENT OF VETERANS AFFAIRS