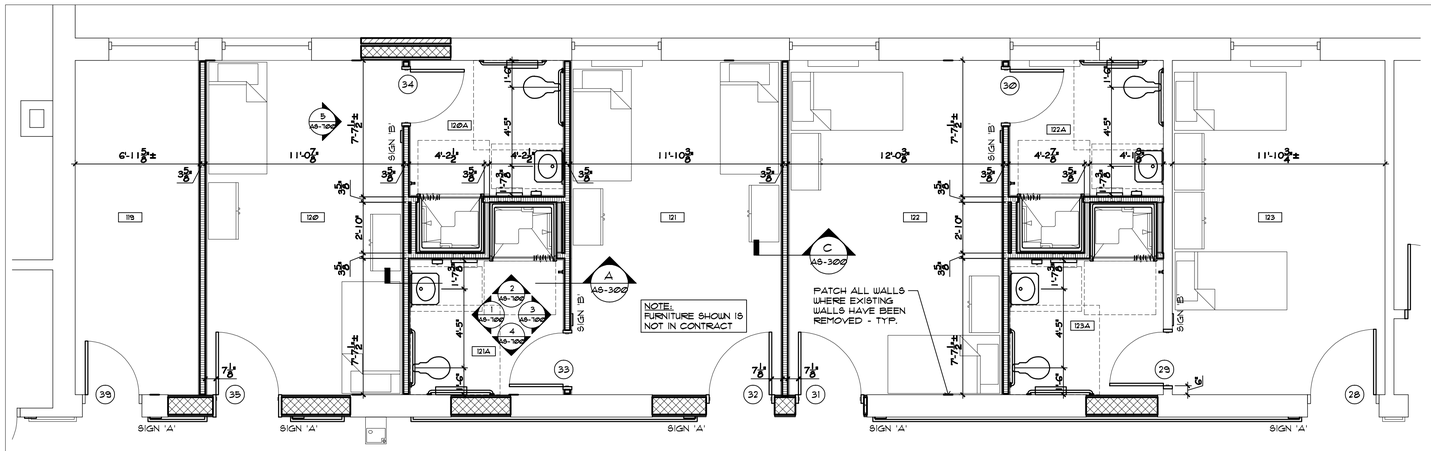

ENLARGED RESTROOM PLAN

SCALE: 1/4" = 1'-0"

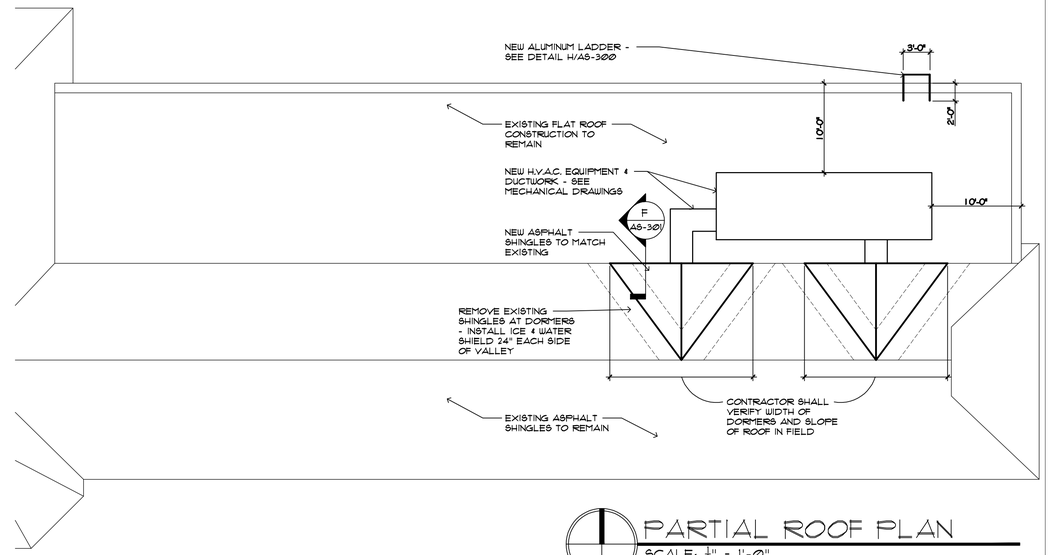

PARTIAL ROOF PLAN

SCALE: 1/8" = 1'-0"

ROOM INDEX

Rm. No.	ROOM NAME	Area (S.F.)
00E	STAIRS TO BASEMENT	25
	STORAGE	6
100	RECEPTION	268
100A	STORAGE ROOM	61
100B	CHIEF'S OFFICE	169
101	THERAPIST OFFICE	124
101A	RESTROOM	33
102	TRAINING ROOM	150
102A	TRAINING ROOM	153
110	INTAKE ADJUSTMENT COUNSELING	133
111	THERAPIST OFFICE	123
112	RESTROOM	39
113	STORAGE ROOM	42
114	RESTROOM	36
115	CLINICAL EXAM ROOM	198
118	STORAGE ROOM	45
119	STORAGE ROOM	110
120	DORM	44
120A	RESTROOM	119
121	DORM	155
121A	RESTROOM	171
122	DORM	76
122A	RESTROOM	175
123	DORM	175
123A	RESTROOM	76
127	THERAPIST OFFICE	161
128	ENTRY	63
128A	TRAINING ROOM	192
128B	TRAINING ROOM	132
129	ENTRY	73
129A	TRAINING ROOM	130
129B	TRAINING ROOM	187
130	THERAPIST OFFICE	194
131	LAUNDRY	88
133E	PLUMBING CHASE	27
134	DIRTY LINEN ROOM	133
135	CLEAN LINEN ROOM	107
136	CLINICAL EXAM ROOM	281
137	THERAPY ROOM	552
138	EYE CARE SPECIALIST OFFICE	118
	CORRIDORS IN LOW VISION AREA	1,371
	TOTAL NET AREA	6,698 sf
	TOTAL AREA OF LOW VISION CLINIC	8,227 sf
	TOTAL BUILDING AREA	9,856 sf

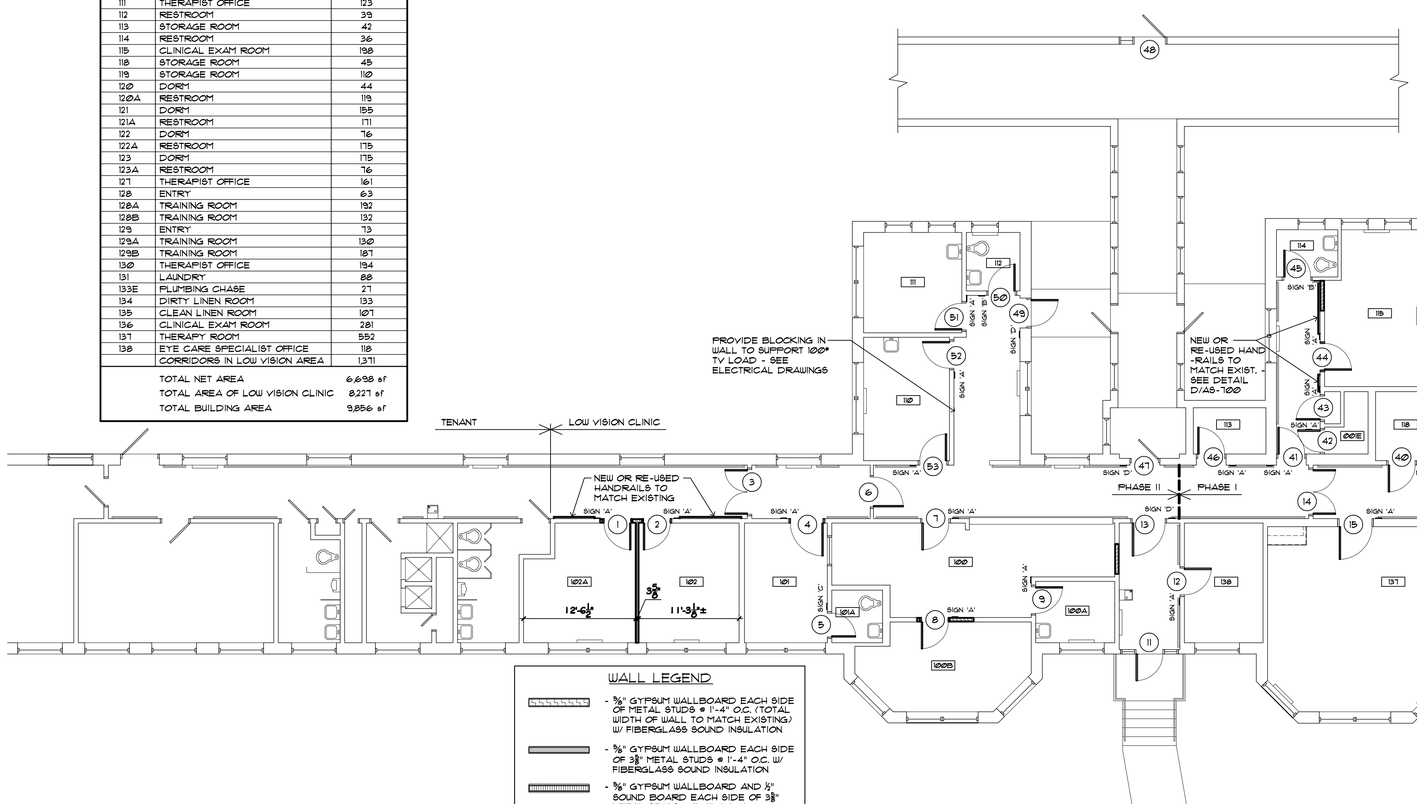

FLOOR PLAN

SCALE: 1/8" = 1'-0"

WALL LEGEND

- 5/8" GYPSUM WALLBOARD EACH SIDE OF METAL STUDS @ 1'-4" O.C. (TOTAL WIDTH OF WALL TO MATCH EXISTING) W/ FIBERGLASS SOUND INSULATION
- 5/8" GYPSUM WALLBOARD EACH SIDE OF 3 5/8" METAL STUDS @ 1'-4" O.C. W/ FIBERGLASS SOUND INSULATION
- 5/8" GYPSUM WALLBOARD AND 1/2" SOUND BOARD EACH SIDE OF 3 5/8" METAL STUDS @ 1'-4" O.C. W/ FIBERGLASS SOUND INSULATION
- NEW BRICK VENEER TO MATCH EXISTING ON MASONRY BACKUP W/ 5/8" GYPSUM WALLBOARD ON 1/2" METAL FURRING @ 1'-4" O.C. ON ISOLATION STRIPS W/ 1/2" RIGID INSULATION BOARD FRICTION FIT BETWEEN FURRING
- 5/8" GYPSUM WALLBOARD ON METAL FURRING TO MATCH EXISTING @ 1'-4" O.C. ON EACH SIDE OF MASONRY BACKUP TO MATCH EXISTING

NOTES:
- CONTRACTOR TO INSTALL ROOM DARKENING SHADES AT ALL WINDOWS IN ROOMS 115, 136 AND 137 - SEE DETAIL F/A5-300
- REFER TO SHEET A5-100 FOR INTERIOR SIGN INFORMATION
- CONTRACTOR SHALL PROTECT EXISTING FINISHES DURING EACH PHASE OF THE PROJECT - MECHANICAL CONTRACTOR SHALL CORRDINATE WITH THE CONTRACTING OFFICER'S TECHNICAL REPRESENTATIVE

ARCHITECT:

BRADLEY J. BUTCHER & ASSOCIATES, P.C.
ARCHITECTURE PLANNING
147 W. MAIN ST, SUITE 300
GALESBURG, ILLINOIS 61401
309.751.4343 PHONE
309.751.3027 FAX
www.bobbutcherarchitects.com

APPROVED: DIRECTOR	APPROVED: CHIEF, SPD	APPROVED: CHIEF, PROJECT SECTION
APPROVED: ASSOCIATE DIRECTOR	APPROVED: PROTECTIVE SERVICE	APPROVED:
APPROVED: CHIEF OF STAFF	APPROVED: INDUSTRIAL HYGIENIST	APPROVED:
APPROVED: CHIEF, FACILITIES MANAGEMENT SERVICE	APPROVED: SAFETY MANAGER	APPROVED:

VA PROJECT NAME: LOW VISION CLINIC PHASE II

DATE: MARCH 30, 2008 | PLOT SCALE: 1/8" = 1'-0" | BUILDING NUMBER: 3

LOCATION: BATTLE CREEK VAMC

DRAWING TITLE: FLOOR / ENLARGED PLANS PARTIAL ROOF PLAN

VA PROJECT NUMBER: 515 - 08 - 127

A/E PROJECT NUMBER: 08 - 305

DRAWING NUMBER DWG AS - 101

DEPARTMENT OF VETERANS AFFAIRS