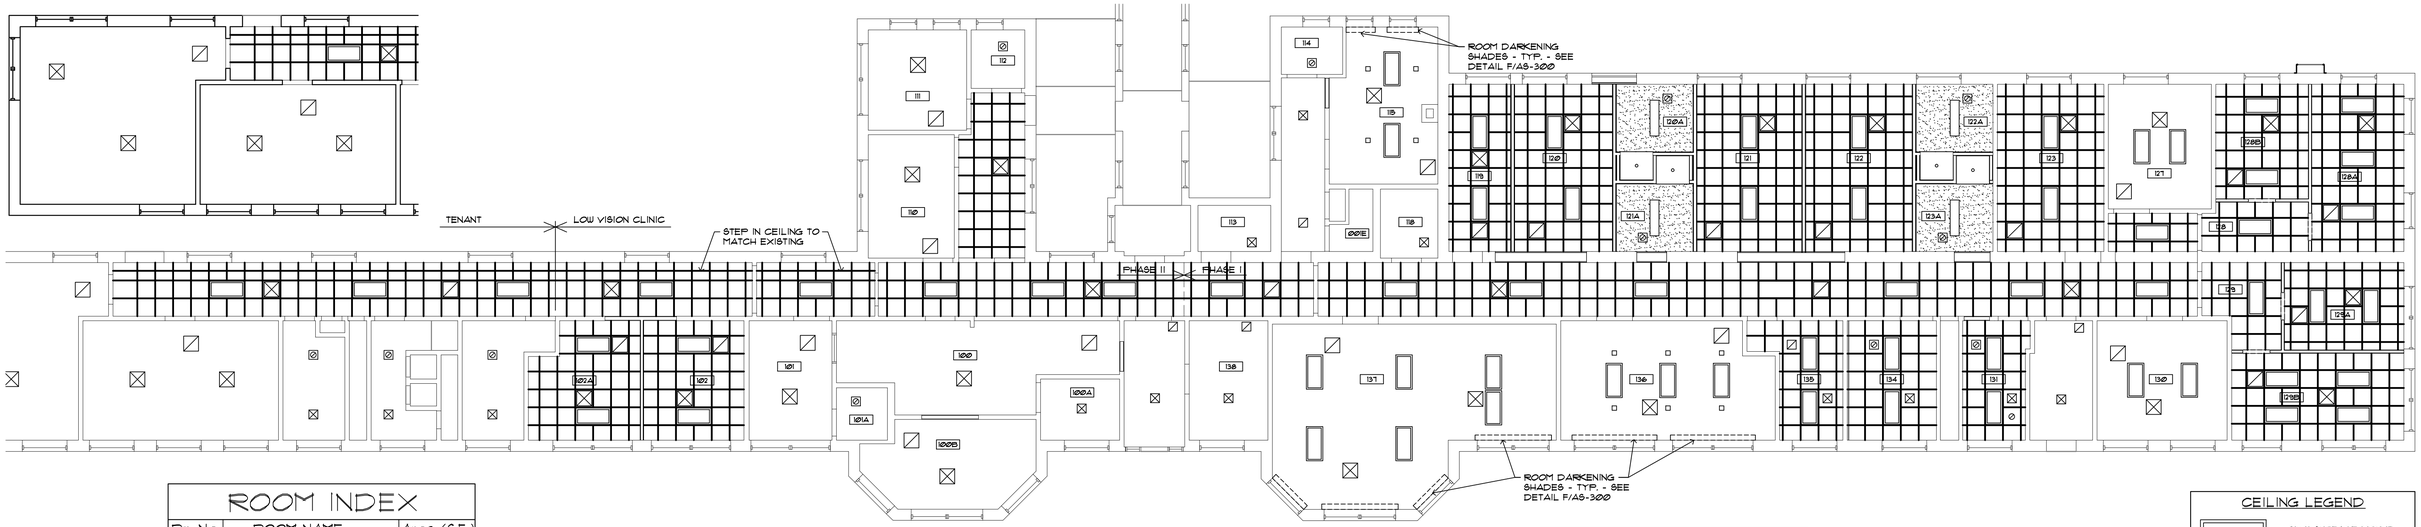

REFLECTED CEILING PLAN

SCALE: 1/8" = 1'-0"

ROOM INDEX

Rm. No.	ROOM NAME	Area (S.F.)
001E	STAIRS TO BASEMENT	25
	STORAGE	6
100	RECEPTION	268
100A	STORAGE ROOM	61
100B	CHIEF'S OFFICE	169
101	THERAPIST OFFICE	124
101A	RESTROOM	33
102	TRAINING ROOM	150
102A	TRAINING ROOM	153
110	INTAKE ADJUSTMENT COUNSELING	133
111	THERAPIST OFFICE	123
112	RESTROOM	39
113	STORAGE ROOM	42
114	RESTROOM	36
115	CLINICAL EXAM ROOM	198
118	STORAGE ROOM	45
119	STORAGE ROOM	110
120	DORM	44
120A	RESTROOM	119
121	DORM	155
121A	RESTROOM	171
122	DORM	76
122A	RESTROOM	175
123	DORM	175
123A	RESTROOM	76
127	THERAPIST OFFICE	161
128	ENTRY	63
128A	TRAINING ROOM	192
128B	TRAINING ROOM	132
129	ENTRY	73
129A	TRAINING ROOM	130
129B	TRAINING ROOM	187
130	THERAPIST OFFICE	194
131	LAUNDRY	88
133E	PLUMBING CHASE	27
134	DIRTY LINEN ROOM	133
135	CLEAN LINEN ROOM	107
136	CLINICAL EXAM ROOM	281
137	THERAPY ROOM	552
138	EYE CARE SPECIALIST OFFICE	118
	CORRIDORS IN LOW VISION AREA	1,371
	TOTAL NET AREA	6,698 sf
	TOTAL AREA OF LOW VISION CLINIC	8,221 sf
	TOTAL BUILDING AREA	9,856 sf

NOTE:
IN ALL ROOMS THAT ARE RECEIVING NEW DUCTWORK AND GRILLES THE CONTRACTOR SHALL REMOVE ALL CEILING GRID AND TILES AS NECESSARY FOR INSTALLATION OF NEW DUCTWORK - REINSTALL CEILING GRID AND TILE AFTER DUCTWORK INSTALLATION - THE CONTRACTOR IS RESPONSIBLE FOR REPLACING ANY CEILING GRID OR TILE THAT IS DAMAGED DURING CONSTRUCTION

BID DEDUCT # 1:
REMOVE EXISTING FLOOR, BASE, WALLPAPER BORDER & ACOUSTICAL CEILING - INSTALL NEW SHEET VINYL FLOORING, RUBBER BASE, ACOUSTICAL CEILING AND PAINTED WALLS

FLOOR FINISH LEGEND

- ROLL CARPET
- SHEET VINYL WITH WELDED SEAMS

NOTE:
CONTRACTOR SHALL PATCH ALL CONCRETE FLOORS AS NECESSARY FOR A SMOOTH FLOOR FINISH BEFORE INSTALLING FLOOR FINISHES

CEILING LEGEND

- 2'x4' SURFACE MOUNT LIGHT FIXTURE
- 1'x4' SURFACE MOUNT LIGHT FIXTURE
- RECESSED CAN LIGHT FIXTURE
- SUPPLY AIR DIFFUSER
- RETURN AIR DIFFUSER
- EXHAUST FAN
- NEW 5/8" GYPSUM BOARD CEILING

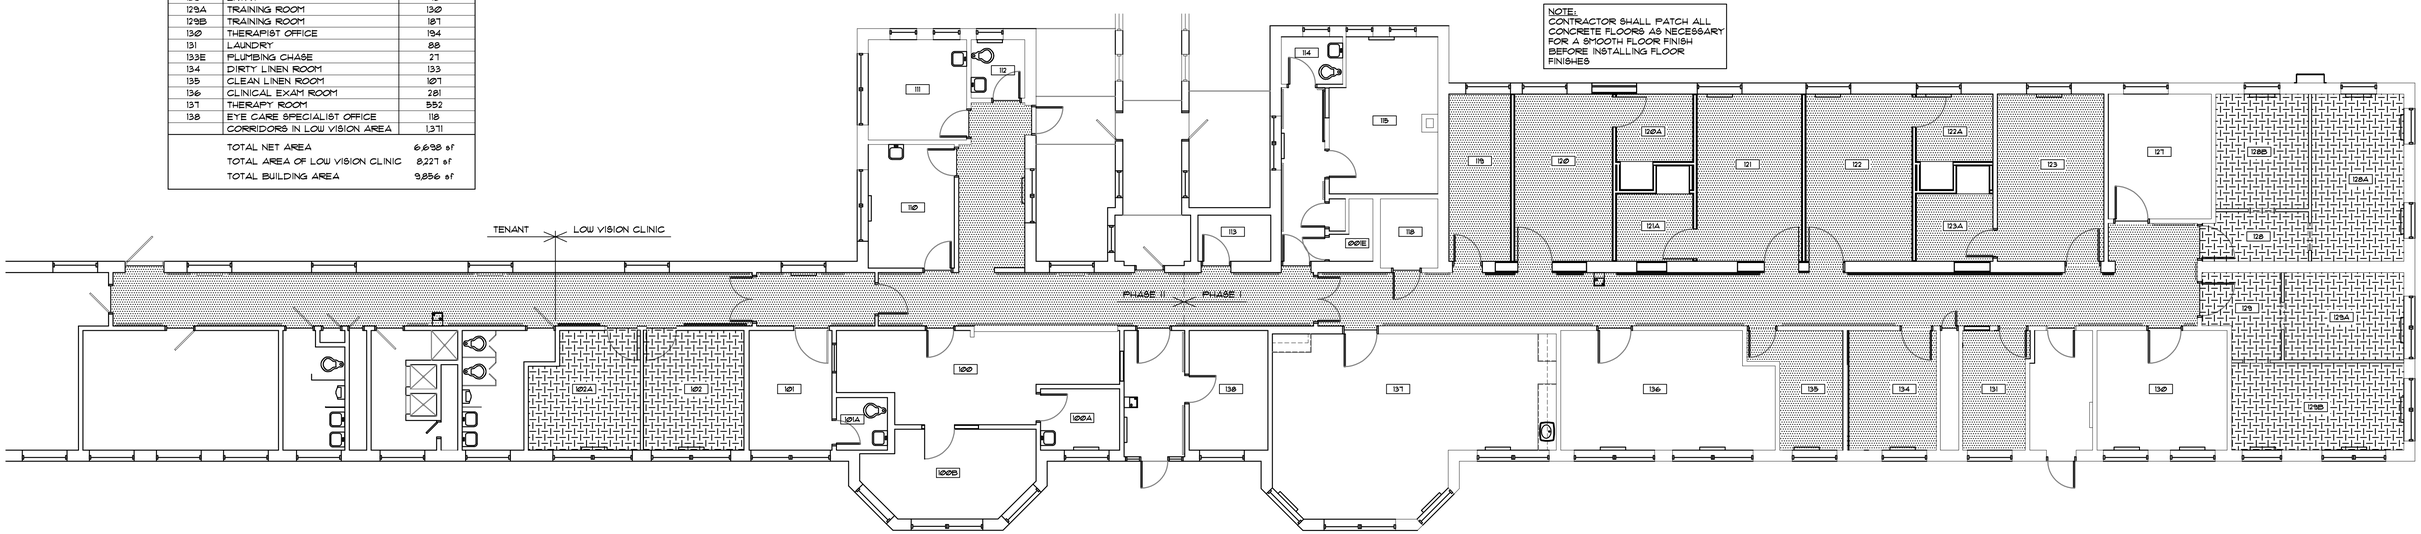

FLOOR FINISH PLAN

SCALE: 1/8" = 1'-0"

ARCHITECT:

BRADLEY J. BUTCHER & ASSOCIATES, P.C.
ARCHITECTURE
PLANNING
147 W. MAIN ST., SUITE 105
GALESBURG, MICHIGAN 49053
269.731.4343 PHONE
269.731.5057 FAX
www.bradleybutcherinc.com

APPROVED: DIRECTOR	APPROVED: CHIEF, SPD	APPROVED: CHIEF, PROJECT SECTION	VA PROJECT NAME: LOW VISION CLINIC PHASE II
APPROVED: ASSOCIATE DIRECTOR	APPROVED: PROTECTIVE SERVICE	APPROVED:	
APPROVED: CHIEF OF STAFF	APPROVED: INDUSTRIAL HYGIENIST	APPROVED:	DATE: MARCH 30, 2008 / PLOT SCALE: 1/8" = 1'-0" / BUILDING NUMBER: 3
APPROVED: CHIEF, FACILITIES MANAGEMENT SERVICE	APPROVED: SAFETY MANAGER	APPROVED:	LOCATION: BATTLE CREEK VAMC

DRAWING TITLE: FLOOR FINISH PLAN / REFLECTED CEILING PLAN
VA PROJECT NUMBER: 515 - 08 - 127
A/E PROJECT NUMBER: 08 - 305
DRAWING NUMBER: DWG AS - 102

DEPARTMENT OF VETERANS AFFAIRS