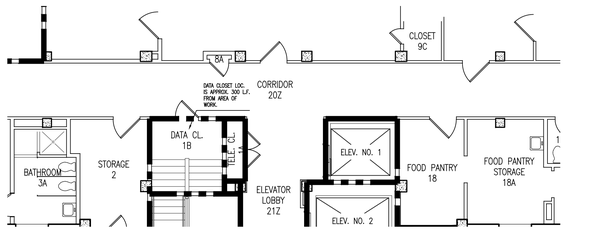

GR. FL. PARTIAL PLAN: DATA CLOSET LOCATION

SCALE: ¼"=1'-0"

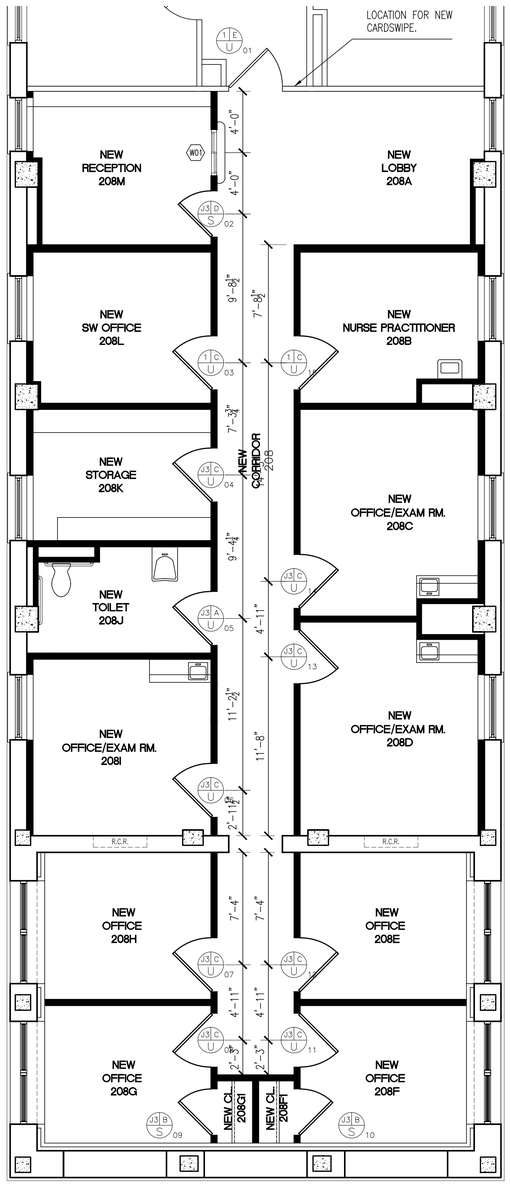

PARTIAL PLAN: NEW DOOR CONSTRUCTION

SCALE: ¼"=1'-0"

DOOR, JAMB, AND HARDWARE SCHEDULE

DOOR	DOOR						HEADER		JAMB		SADDLE TYPE	ELEVATION	FIRE RATING	HARDWARE	NOTES
	WIDTH	HEIGHT	THICKNESS	GLASS	FINISH	MATERIAL	TYPE	FINISH	TYPE	FINISH					
01	U	U	1 ¾"	G7	FACTORY	ALUMINUM	H3	PAINT	J3	PAINT	S03	C	–	03	HANDICAP ACCESS, NOTE 6,7,8
02	S	S	1 ¾"	G9	FACTORY	SOLID WOOD	H3	PAINT	J3	PAINT	S03	D	–	01	
03	U	U	1 ¾"	G10	FACTORY	SOLID WOOD	H3	PAINT	J3	PAINT	S03	C	–	01	
04	U	U	1 ¾"	G10	FACTORY	SOLID WOOD	H3	PAINT	J3	PAINT	S03	C	–	01	
05	U	U	1 ¾"	–	FACTORY	SOLID WOOD	H3	PAINT	J3	PAINT	S01	A	–	02	HANDICAP ACCESS, NOTE 6
06	U	U	1 ¾"	G10	FACTORY	SOLID WOOD	H3	PAINT	J3	PAINT	S03	C	–	01	
07	U	U	1 ¾"	G10	FACTORY	SOLID WOOD	H3	PAINT	J3	PAINT	S03	C	–	01	
08	U	U	1 ¾"	G10	FACTORY	SOLID WOOD	H3	PAINT	J3	PAINT	S03	C	–	01	
09	S	S	1 ¾"	–	FACTORY	SOLID WOOD	H3	PAINT	J3	PAINT	S03	B	–	01	
10	S	S	1 ¾"	–	FACTORY	SOLID WOOD	H3	PAINT	J3	PAINT	S03	B	–	01	
11	U	U	1 ¾"	G10	FACTORY	SOLID WOOD	H3	PAINT	J3	PAINT	S03	C	–	01	
12	U	U	1 ¾"	G10	FACTORY	SOLID WOOD	H3	PAINT	J3	PAINT	S03	C	–	01	
13	U	U	1 ¾"	G10	FACTORY	SOLID WOOD	H3	PAINT	J3	PAINT	S03	C	–	01	
14	U	U	1 ¾"	G10	FACTORY	SOLID WOOD	H3	PAINT	J3	PAINT	S03	C	–	01	
15	U	U	1 ¾"	G10	FACTORY	SOLID WOOD	H3	PAINT	J3	PAINT	S03	C	–	01	

NOTES:
1. FOR LOCATIONS SEE SHEET 'AI 300'.
2. FOR DOOR FRAMING, JAMB, AND HEADER DETAILS SEE SHEET AI-301.
3. FOR ELEVATIONS SEE SHEET AI-301.
4. FOR DOOR SIZE AND HEIGHT COORDINATE WITH 'DOOR SIZES' TABLE BELOW.
5. FOR LITE AND LOCKSET SCHEDULE, SEE BELOW.
6. INSTALL CARD READER WITH DOOR CONTACT, AND ELECTRIC STRIKE. TIE TO EXISTING SYSTEM.
7. REFER TO SHEET 'EP 100' FOR ELECTRICAL INFORMATION.
8. ALUMINUM DOOR FRAME WITH FULL LITE.

DOOR SIZES

MK	WIDTH IN	WIDTH [mm]	HEIGHT IN	HEIGHT [mm]	MK	WIDTH IN	WIDTH [mm]	HEIGHT IN	HEIGHT [mm]
A	1'-6"	[457]	6'-8"	[2032]	O	2'-2"	[660]	7'-0"	[2134]
B	2'-0"	[610]	6'-8"	[2032]	P	2'-4"	[711]	7'-0"	[2134]
C	2'-2"	[660]	6'-8"	[2032]	Q	2'-6"	[762]	7'-0"	[2134]
D	2'-4"	[711]	6'-8"	[2032]	R	2'-8"	[813]	7'-0"	[2134]
E	2'-6"	[762]	6'-8"	[2032]	S	3'-0"	[914]	7'-0"	[2134]
F	2'-8"	[813]	6'-8"	[2032]	S1	3'-0"	[914]	7'-6"	[2286]
G	2'-10"	[864]	6'-8"	[2032]	T	3'-4"	[1016]	7'-0"	[2134]
H	3'-0"	[914]	6'-8"	[2032]	T1	3'-4"	[1016]	7'-9"	[2363]
I	3'-2"	[965]	6'-8"	[2032]	U	3'-6"	[1067]	7'-0"	[2134]
J	3'-4"	[1016]	6'-8"	[2032]	V	3'-8"	[1118]	7'-0"	[2134]
K	3'-8"	[1118]	6'-8"	[2032]	W	3'-10"	[1168]	7'-0"	[2134]
L	3'-10"	[1168]	6'-8"	[2032]	X	10'-0"	[3048]	7'-6"	[2286]
M	1'-6"	[457]	7'-8"	[2337]	Y	12'-0"	[3658]	7'-6"	[2286]
N	2'-0"	[610]	7'-0"	[2134]	Z	3'-2"	[965]	6'-0"	[1829]

DOOR MODIFICATIONS
A LAMINATED GLASS
D DOUBLE GLAZED TEMPERED GLASS
H ELECTRIC HOLD
L LOUVER
LP LIGHT PROOF LOUVER
M MECH. SEAL FOR LIGHT PROOF & SOUND RETARDING DOOR
T TEMPERED GLASS
U UNDERCUT – 1/2" UON.
V LEAD GLASS
F FIRE RATED GLAZING
FG FROSTED GLAZING (TYPE G10)
S_ SILL TYPE. SEE BELOW FOR MORE INFO

DOOR SYMBOL

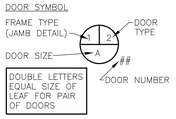

NOTES:
1. ALL DOORS SHALL BE FLUSH – 1 3/4" [44mm] THICK UNLESS NOTED OTHERWISE.
2. TOP & SIDE RAILS SHALL BE 9" [229mm] MIN. BOTTOM RAILS SHALL BE 12" MIN. [305mm].

GLASS:

G9 – 1/4" CLEAR TEMPERED GLASS
G10 – 1/4" FROSTED TEMPERED GLASS

SIZE, LITE, & LOCKSET SCHEDULE

SCALE: ¼"=1'-0"

HARDWARE SETS:

ALL LOCKSETS TO BE MORTISE.

SET 1 – OFFICE DOOR
(3) HINGES
(1) CORRIDOR ENTRY FUNCTION LOCKSET, BY MORTISE
(2) MECHANICAL HOLD OPEN CLOSERS
(1) STAINLESS STEEL MOP PLATES

SILENCERS AS REQUIRED

SET 2 – RESTROOM (NEW TOILET)
(3) HINGES PER DOOR
(1) PRIVACY FUNCTION LOCKSET, BY MORTISE
(1) OCCUPANCY INDICATOR, BY MORTISE
(1) CLOSER LOCATED ON H-010A SIDE OF DOOR, BY MORTISE
(1) STAINLESS STEEL EDGE GUARD
(2) STAINLESS STEEL MOP PLATES (1 EACH SIDE)

SILENCERS AS REQUIRED

SET 3 – SINGLE AUTOMATIC DOOR
INCLUDE ALL OEM REQUIRED HARDWARE FOR INSTALLATION
(1) DUEL CARD READER, W/REX AND COMPLETE WORKING SYSTEM CAPATIBLE WITH LENEL PRODUCTS.
(1) "FAIL SECURE" ELECTRIC DOOR STRIKE – PER MANUFACTURER RECOMMENDATIONS TO TIE INTO EXISTING LENEL SECURITY PANEL
DOOR LOCKING HARDWARE SHALL BE TYPE SET 1.

GENERAL NOTES - DOORS AND WINDOWS:

1. DOOR SEQUENCE COUNTER CLOCKWISE STARTING FROM ENTRY DOOR.
2. ALL DOORS SHALL BE MORTISE TYPE.
3. ALL DOORS SHALL BE EQUIPPED WITH MORTISE LOCKSETS AND REPLACABLE CORES COMPATIBLE WITH BEST KEYING SYSTEM.
4. SEE SHEET AI-301 FOR DOOR FRAMING, ELEVATIONS, JAM, HEADER, AND DETAILS.
5. DATA CLOSET LOCATION IS RM. 01B ON THE GROUND FLOOR FOR NEW CARDSWIPE INSTALLATION AND 'FAIL SAFE' CONNECTIONS.
6. FOR CARDSWIPE, CONDUIT TO BE RUN FROM DATA CLOSET TO NEW LOCATION AS SPECIFIED ON DRAWING.
7. ALL PENETRASTIONS INTO DATA CLOSET TO BE FIRE PROOFED ON BOTH SIDES WITH V.A. APPROVED FIRE PROOF CAULK.
8. REFER TO ELECTRICAL DRAWINGS FOR CARD SWIPE AND AUTOMATIC DOOR OPERATORS FOR HANDICAPPED DOORS.
9. SADDLE DETAILS, SEE SHEET AI-301.

BID DOCUMENTS

BID DOCUMENTS	07-10-2012
Schematic Design 100%	09-13-2007
Elevator Addition	09-10-2007
Title Block and Color Table Modifications	09-07-2007
As-Built (Indus Systems)	10-29-2004
Revisions	Date

CONSULTANTS:

ARCHITECT/ENGINEERS:

NORTH:

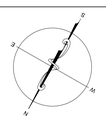

Drawing Title: WINDOWS, DOORS AND DOOR SCHEDULE, DETAILS SECOND FLOOR
Scale: AS NOTED

Approved: Director

Approved: Chief of Engineering

Project Title: HOMELESS VETERANS OUTPATIENT CLINIC BLDG. 12 MONTROSE

Location: Montrose, New York

Date: 07-10-2012 | Checked: MF | Drawn: AMI

Project Number: 620-11-248

Building(s) Number: 12

Drawing Number: AI 300
DWG. 07 OF 29

Office of Facilities Management

Department of Veterans Affairs

VA FORM 08-6231, OCT 1978