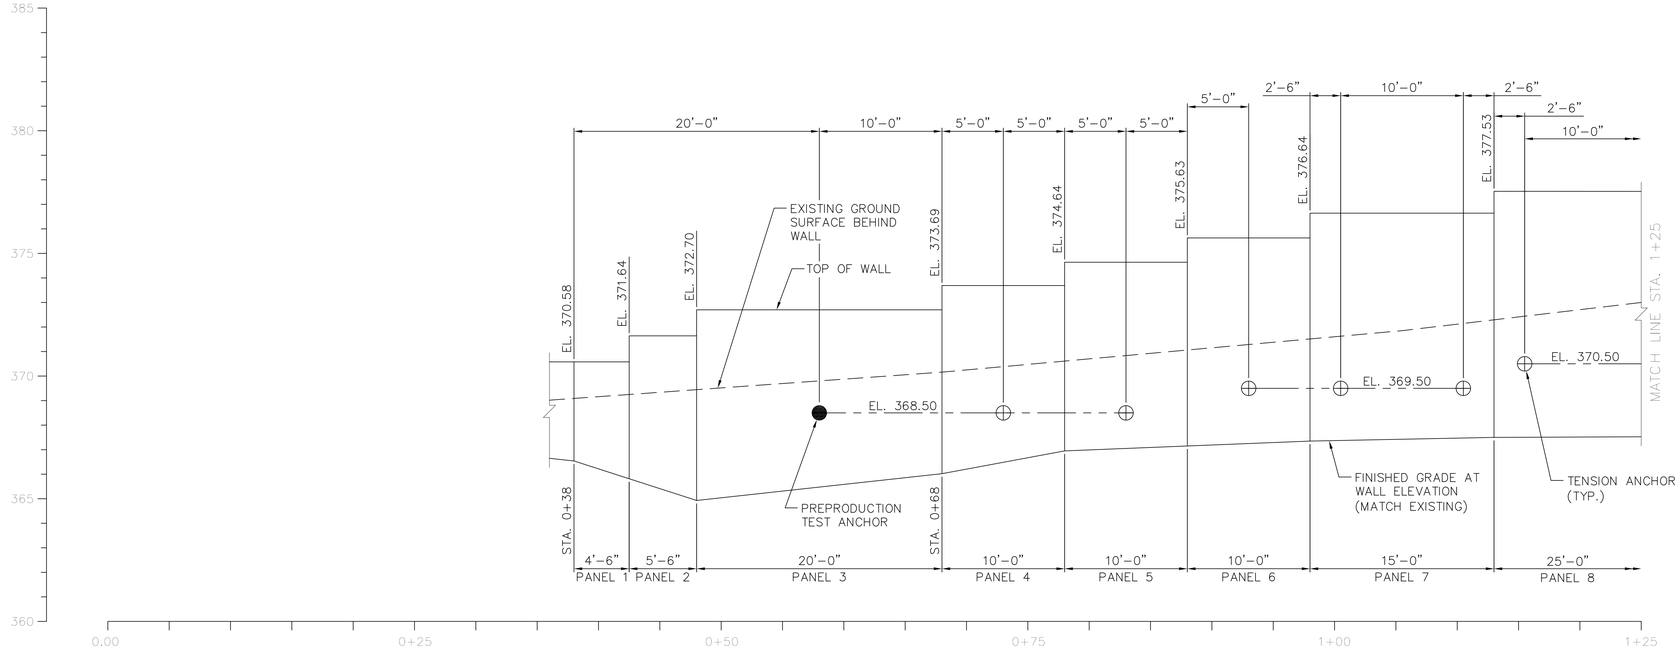

ELEVATION

LEGEND

- EL. XXX.XX — LOCATION OF TENSION ANCHOR
- EL. XXX.XX — LOCATION OF PERFORMANCE TEST ANCHOR
- EL. XXX.XX — LOCATION OF PREPRODUCTION TEST ANCHOR
- EL. XXX.XX — ELEVATION TOP OF WALL

NOTES

1. ALL TENSION ANCHORS ARE HORIZONTALLY SPACED AT 10 FT UNLESS OTHERWISE NOTED.

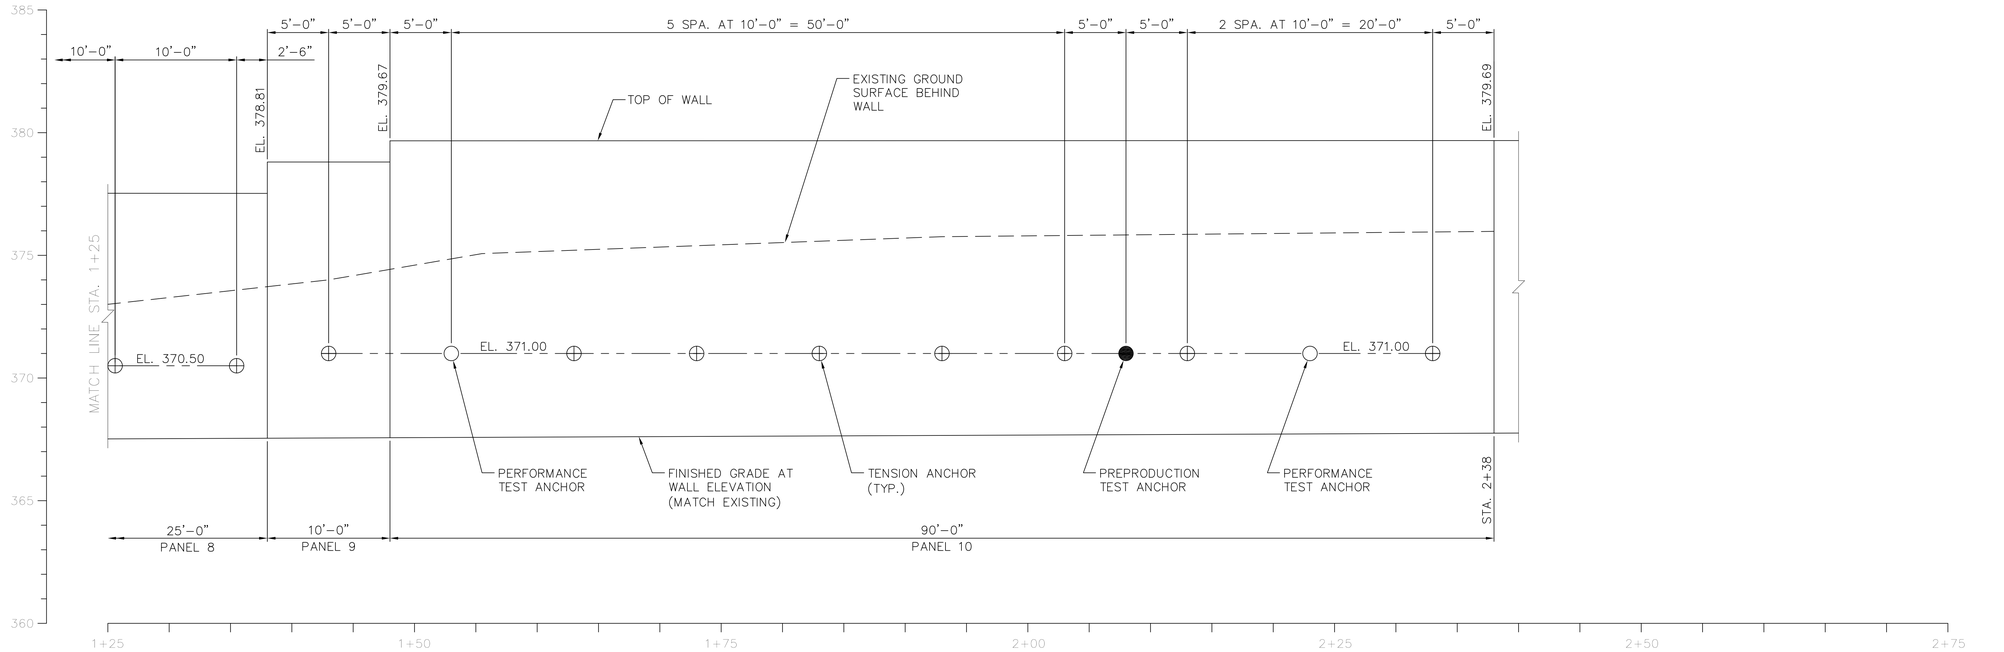

ELEVATION

–	–
–	–
–	–
–	–
–	–
–	–
–	–
–	–
–	–
Revisions:	Date

CONSULTANTS:

ENVIRONMENTAL
PAR ENVIRONMENTAL SERVICES, INC.
1906 21ST STREET
SACRAMENTO, CA 95811
(916) 739-8356
MLMANIERY@YAHOO.COM
JGMANIERY@YAHOO.COM

HAZMAT
RGA ENVIRONMENTAL
2817 McGAW AVENUE
IRVINE, CA 92614
(949)864-2025
DAVID.SILVERI@TERRACON.COM

REGISTERED PROFESSIONAL ENGINEER — PHONGXAI WEI — C82965 — CIVIL — STATE OF CALIFORNIA

THIS SHEET HAS BEEN SIGNED, SEALED AND DATED ELECTRONICALLY

7/17/2018

ARCHITECT/ENGINEERS:

JACOBS

Jacobs Engineering Group Inc.
Consultants in Architecture, Engineering, Planning, and the Environment
Irvine Office
2600 Michelson Drive, Suite 500
Irvine, California 92612
(949) 224-7500 Fax (949) 224-7501

Drawing Title: TENSION ANCHOR PROFILE

Approved: Project Director: – – –

Project Title: FORT ROSECRANS NATIONAL CEMETERY REPLACE MAINTENANCE BUILDINGS

Location: FORT ROSECRANS NATIONAL CEMETERY CABRILLO MEMORIAL DR, SAN DIEGO, CA 92106

Date: 07/18/2018 | Checked: AJC | Drawn: CLS

Project Number: 892-CM3-035

Building Number: –

Drawing Number: C1201

Dwg.14 of 48

NATIONAL CEMETERY ADMINISTRATION DESIGN AND CONSTRUCTION SERVICE

Department of Veterans Affairs

VA FORM 08-6231