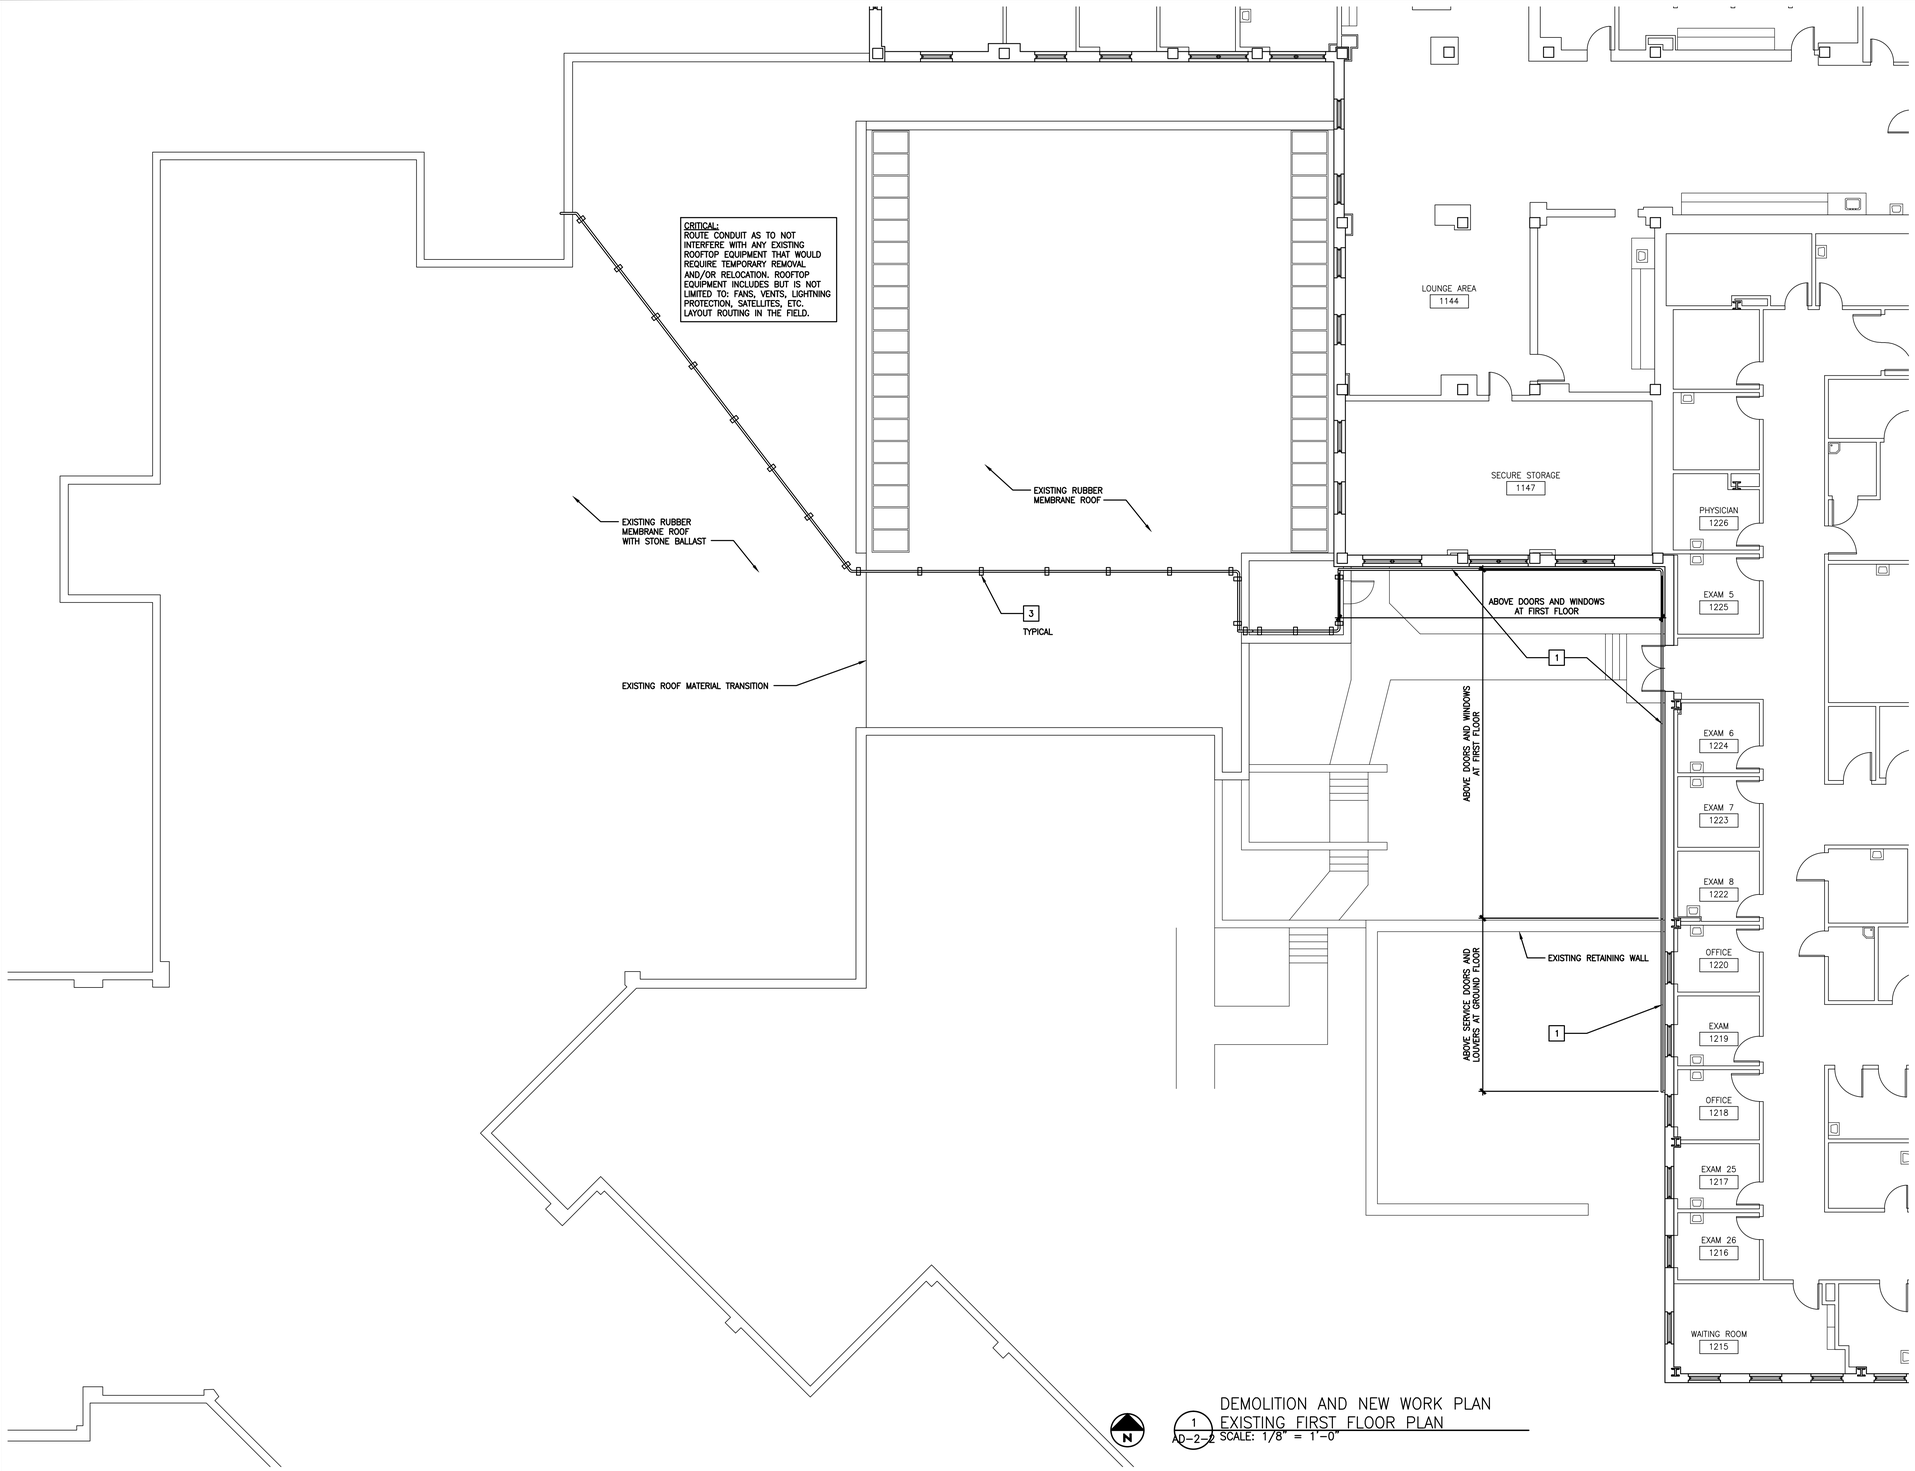

1 AD-2-2 DEMOLITION AND NEW WORK PLAN
EXISTING FIRST FLOOR PLAN
SCALE: 1/8" = 1'-0"

DEMOLITION KEYNOTES (SHEET AD-2-1 AND AD-2-2 ONLY):

D1 CORE-DRILL PER CONDUIT REQUIREMENTS AT EXTERIOR WALL. REFER TO ELECTRICAL DRAWINGS FOR CONDUIT SIZE AND QUANTITY AND ALL REQUIREMENTS FOR CONDUIT REQUIRED. PROVIDE ALL REQUIRED FIRE-STOPPING AND SEALANT. CRITICAL: ALL OUTSIDE DIAMETERS OF REQUIRED CONDUITS SHALL BE A MINIMUM OF 3" CLEAR FROM ALL VERTICAL AND HORIZONTAL EDGES OF EXISTING CONCRETE/STONE VENEER PANELS – FIELD VERIFY EXACT LOCATIONS TO PENETRATE.

NEW WORK KEYNOTES (SHEET AD-2-1 AND AD-2-2 ONLY):

1 CONDUIT – REFER TO SHEETS AD-2-3, AD-2-4, AD-2-5 AND AD-2-6 FOR ADDITIONAL INFORMATION.

2 42" x 36" CONCRETE PAD FOR TRANSFORMER – REFER TO SHEET AD-2-5, AD-2-6 AND DETAIL 2/AD-2-1 THIS SHEET FOR ADDITIONAL INFORMATION.

3 CONDUIT BLOCKS FULLY ADHERED TO ROOF SYSTEM PER CONDUIT BLOCK MANUFACTURER RECOMMENDATIONS AND COMPATIBLE WITH EXISTING ROOF SYSTEMS. AT AREAS OF ROOF BALLAST, REMOVE STONE TO MINIMAL EXTENT REQUIRED FOR FULL ADHESION OF CONDUIT BLOCK. REFER TO SHEET AD-2-6 FOR ADDITIONAL INFORMATION.

GENERAL NOTES (ALL SHEETS):

THE CONTRACTOR SHALL LOCATE ANY AND ALL EXISTING UNDERGROUND UTILITIES IN THE LIMITS OF WORK AREA. COORDINATE LOCATION OF NEW AND EXISTING UNDERGROUND UTILITIES WITH THE COTR.

TEMPORARILY REMOVE EXISTING ACOUSTIC CEILING TILE TO MINIMAL EXTENT REQUIRED TO PERFORM WORK (REMOVE ASSOCIATED GRID AND OTHER CEILING DEVICES IF REQUIRED) AND STORE IN A SAFE PLACE. UPON COMPLETION OF WORK REINSTALL ACOUSTIC CEILING TILE, CEILING GRID AND DEVICES TO MATCH EXISTING. REPAIR AND REPLACE ANY DAMAGED COMPONENT TO MATCH EXISTING CONDITION IF REQUIRED.

REMOVE EXISTING GYPSUM BOARD CEILING TO MINIMAL EXTENT REQUIRED TO PERFORM WORK (REMOVE ASSOCIATED HARDWARE AND OTHER CEILING DEVICES IF REQUIRED). STORE HARDWARE AND DEVICES IN A SAFE PLACE. UPON COMPLETION OF WORK PATCH AND REPAIR GYPSUM BOARD CEILING TO MATCH EXISTING CONDITION AND REINSTALL DEVICES TO MATCH EXISTING CONDITION AND LOCATION. REPAIR AND REPLACE ANY DAMAGED COMPONENT TO MATCH EXISTING CONDITION IF REQUIRED.

C.M.U. WALLS AND METAL STUD WITH GYPSUM BOARD MAY EXTEND TO UNDERSIDE OF EXISTING SLAB ABOVE. CORE-DRILL AND SAW-CUT PER WALL TYPE. UPON COMPLETION OF WORK SEAL ALL PENETRATIONS AS REQUIRED TO MEET WALL RATING (IF REQUIRED).

CONTRACTOR SHALL COORDINATE THE EXACT CONDUIT ROUTE WITH THE COTR.

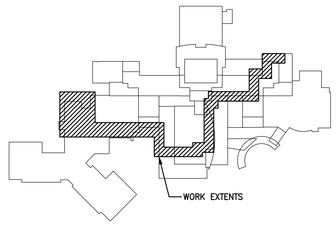

KEYPLAN

FULLY SPRINKLERED AMENDMENT 2

PDG 110105.06

Additions:

Revisions:

Date:

Consultants

BURDETTE KOEHLER MURPHY & ASSOCIATES, INC.
MECHANICAL / ELECTRICAL CONSULTING ENGINEERING
1423 CLARKVIEW ROAD, SUITE 500
BALTIMORE, MARYLAND 21209
410.323.0600 – FAX 410.377.2543

BUILDING COST CONSULTANTS
COST ESTIMATING
12917 – 30TH AVENUE
PLATTSMOUTH, NEBRASKA 68048
402.298.8260 – FAX 402.298.8290

Seal:

POLT DESIGN GROUP
ARCHITECTURE PLANNING ENGINEERING
1301 ENTERPRISE COURT, SUITE 103-C
410.803.2141
Bel Air, Maryland 21014
fax 410.838.1603
WEB SITE: http://www.polt-design.com

Drawing Scale:

Drawing Start Date:

Drawing Finish Date:

Drawing Approved:

Drawing Title: EXISTING FLOOR PLANS

Approved: Associate Director for Operations:

Approved: Chief, Facilites Engineer:

Approved: Director, Medical Center:

Project Title: EMERGENCY POWER TO MAIN HOSPITAL ELEVATORS

Building No: 1

Checked: CAJ

Drawn: BDA

Location: VAMHCS MEDICAL CENTER WILMINGTON, DELAWARE

Date: 9-4-2012

Project No: 460-12-123

DRAWING NO: AD-2-2

Dwg. 2 Of 6

DEPARTMENT OF VETERANS AFFAIRS