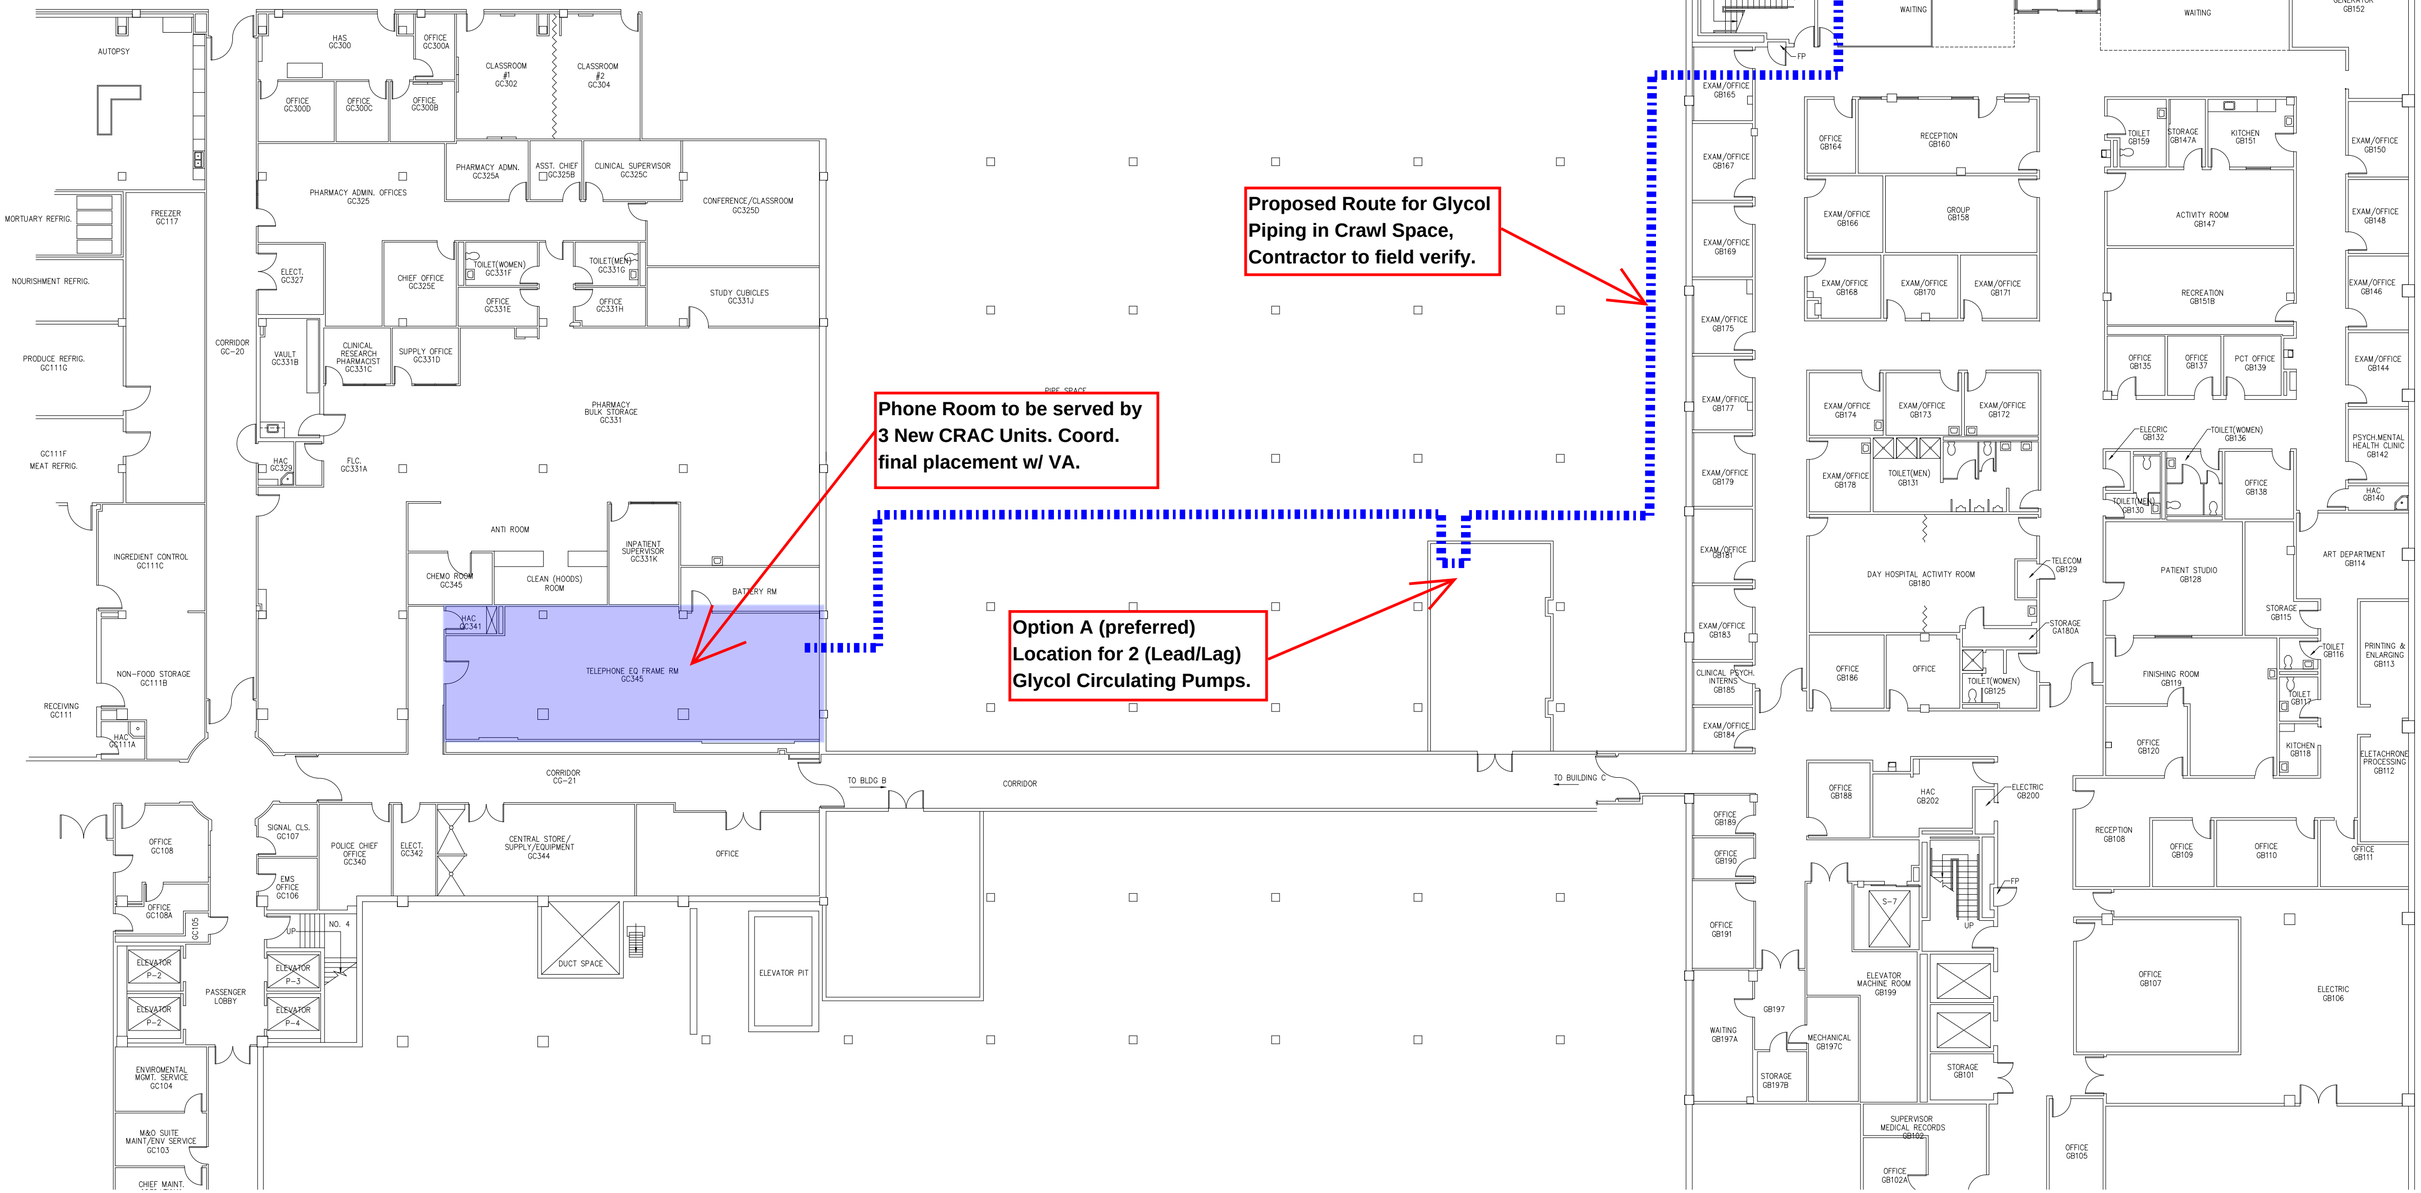
Location for 3 Glycol Outdoor Dry Coolers.
Option B (alternate) Location for 2 (Lead/Lag) Glycol Circulating Pumps.
Proposed Route for Glycol Piping in Crawl Space, Contractor to field verify.
Phone Room to be served by 3 New CRAC Units. Coord. final placement w/ VA.
Option A (preferred) Location for 2 (Lead/Lag) Glycol Circulating Pumps.
OUTSIDE AREA
WAITING
GENERATOR GB152
AUTOPSY
MORTUARY REFRIG.
FREEZER GC117
NOURISHMENT REFRIG.
PRODUCE REFRIG. GC111G
GC111F MEAT REFRIG.
INGREDIENT CONTROL GC111C
NON-FOOD STORAGE GC111B
RECEIVING GC111
HAC GC111A
HAS GC300
OFFICE GC300A
OFFICE GC300D
OFFICE GC300C
OFFICE GC300B
CLASSROOM #1 GC302
CLASSROOM #2 GC304
PHARMACY ADMIN. OFFICES GC325
PHARMACY ADMN. GC325A
ASST. CHIEF GC325B
CLINICAL SUPERVISOR GC325C
CONFERENCE/CLASSROOM GC325D
ELECT. GC327
CHIEF OFFICE GC325E
TOILET(WOMEN) GC331F
TOILET(MEN) GC331G
OFFICE GC331E
OFFICE GC331H
STUDY CUBICLES GC331J
CORRIDOR GC-20
VAULT GC331B
CLINICAL RESEARCH PHARMACIST GC331C
SUPPLY OFFICE GC331D
PHARMACY BULK STORAGE GC331
HAC GC329
FLC. GC331A
ANTI ROOM
CHEMO ROOM GC345
CLEAN (HOODS) ROOM
INPATIENT SUPERVISOR GC331K
BATTERY RM
HAC GC341
TELEPHONE EQ FRAME RM GC345
CORRIDOR CG-21
TO BLDG B
CORRIDOR
TO BUILDING C
OFFICE GC108
OFFICE GC108A
GC105
SIGNAL CLS. GC107
EMS OFFICE GC106
POLICE CHIEF OFFICE GC340
ELECT. GC342
CENTRAL STORE/ SUPPLY/EQUIPMENT GC344
OFFICE
NO. 4
UP
ELEVATOR P-2
ELEVATOR P-3
ELEVATOR P-4
ELEVATOR P-2
PASSENGER LOBBY
DUCT SPACE
ELEVATOR PIT
ENVIROMENTAL MGMT. SERVICE GC104
M&O SUITE MAINT./ENV SERVICE GC103
CHIEF MAINT.
PIPE SPACE
UP
FP
EXAM/OFFICE GB165
EXAM/OFFICE GB167
EXAM/OFFICE GB169
EXAM/OFFICE GB175
EXAM/OFFICE GB177
EXAM/OFFICE GB179
EXAM/OFFICE GB181
EXAM/OFFICE GB183
CLINICAL PSYCH. INTERNS GB185
EXAM/OFFICE GB184
OFFICE GB164
RECEPTION GB160
EXAM/OFFICE GB166
GROUP GB158
EXAM/OFFICE GB168
EXAM/OFFICE GB170
EXAM/OFFICE GB171
EXAM/OFFICE GB174
EXAM/OFFICE GB173
EXAM/OFFICE GB172
EXAM/OFFICE GB178
TOILET(MEN) GB131
DAY HOSPITAL ACTIVITY ROOM GB180
TELECOM GB129
STORAGE GA180A
OFFICE GB186
OFFICE
TOILET(WOMEN) GB125
OFFICE GB188
HAC GB202
ELECTRIC GB200
OFFICE GB189
OFFICE GB190
OFFICE GB191
GB197
WAITING GB197A
MECHANICAL GB197C
STORAGE GB197B
S-7
ELEVATOR MACHINE ROOM GB199
STORAGE GB101
SUPERVISOR MEDICAL RECORDS GB102
OFFICE GB102A
TOILET GB159
STORAGE GB147A
KITCHEN GB151
ACTIVITY ROOM GB147
RECREATION GB151B
OFFICE GB135
OFFICE GB137
PCT OFFICE GB139
ELECRIC GB132
TOILET(WOMEN) GB136
TOILET(MEN) GB130
OFFICE GB138
PATIENT STUDIO GB128
STORAGE GB115
TOILET GB116
TOILET GB117
KITCHEN GB118
FINISHING ROOM GB119
OFFICE GB120
RECEPTION GB108
OFFICE GB109
OFFICE GB110
OFFICE GB111
OFFICE GB107
ELECTRIC GB106
OFFICE GB105
EXAM/OFFICE GB150
EXAM/OFFICE GB148
EXAM/OFFICE GB146
EXAM/OFFICE GB144
PSYCH.MENTAL HEALTH CLINIC GB142
HAC GB140
ART DEPARTMENT GB114
PRINTING & ENLARGING GB113
ELETACHRONE PROCESSING GB112