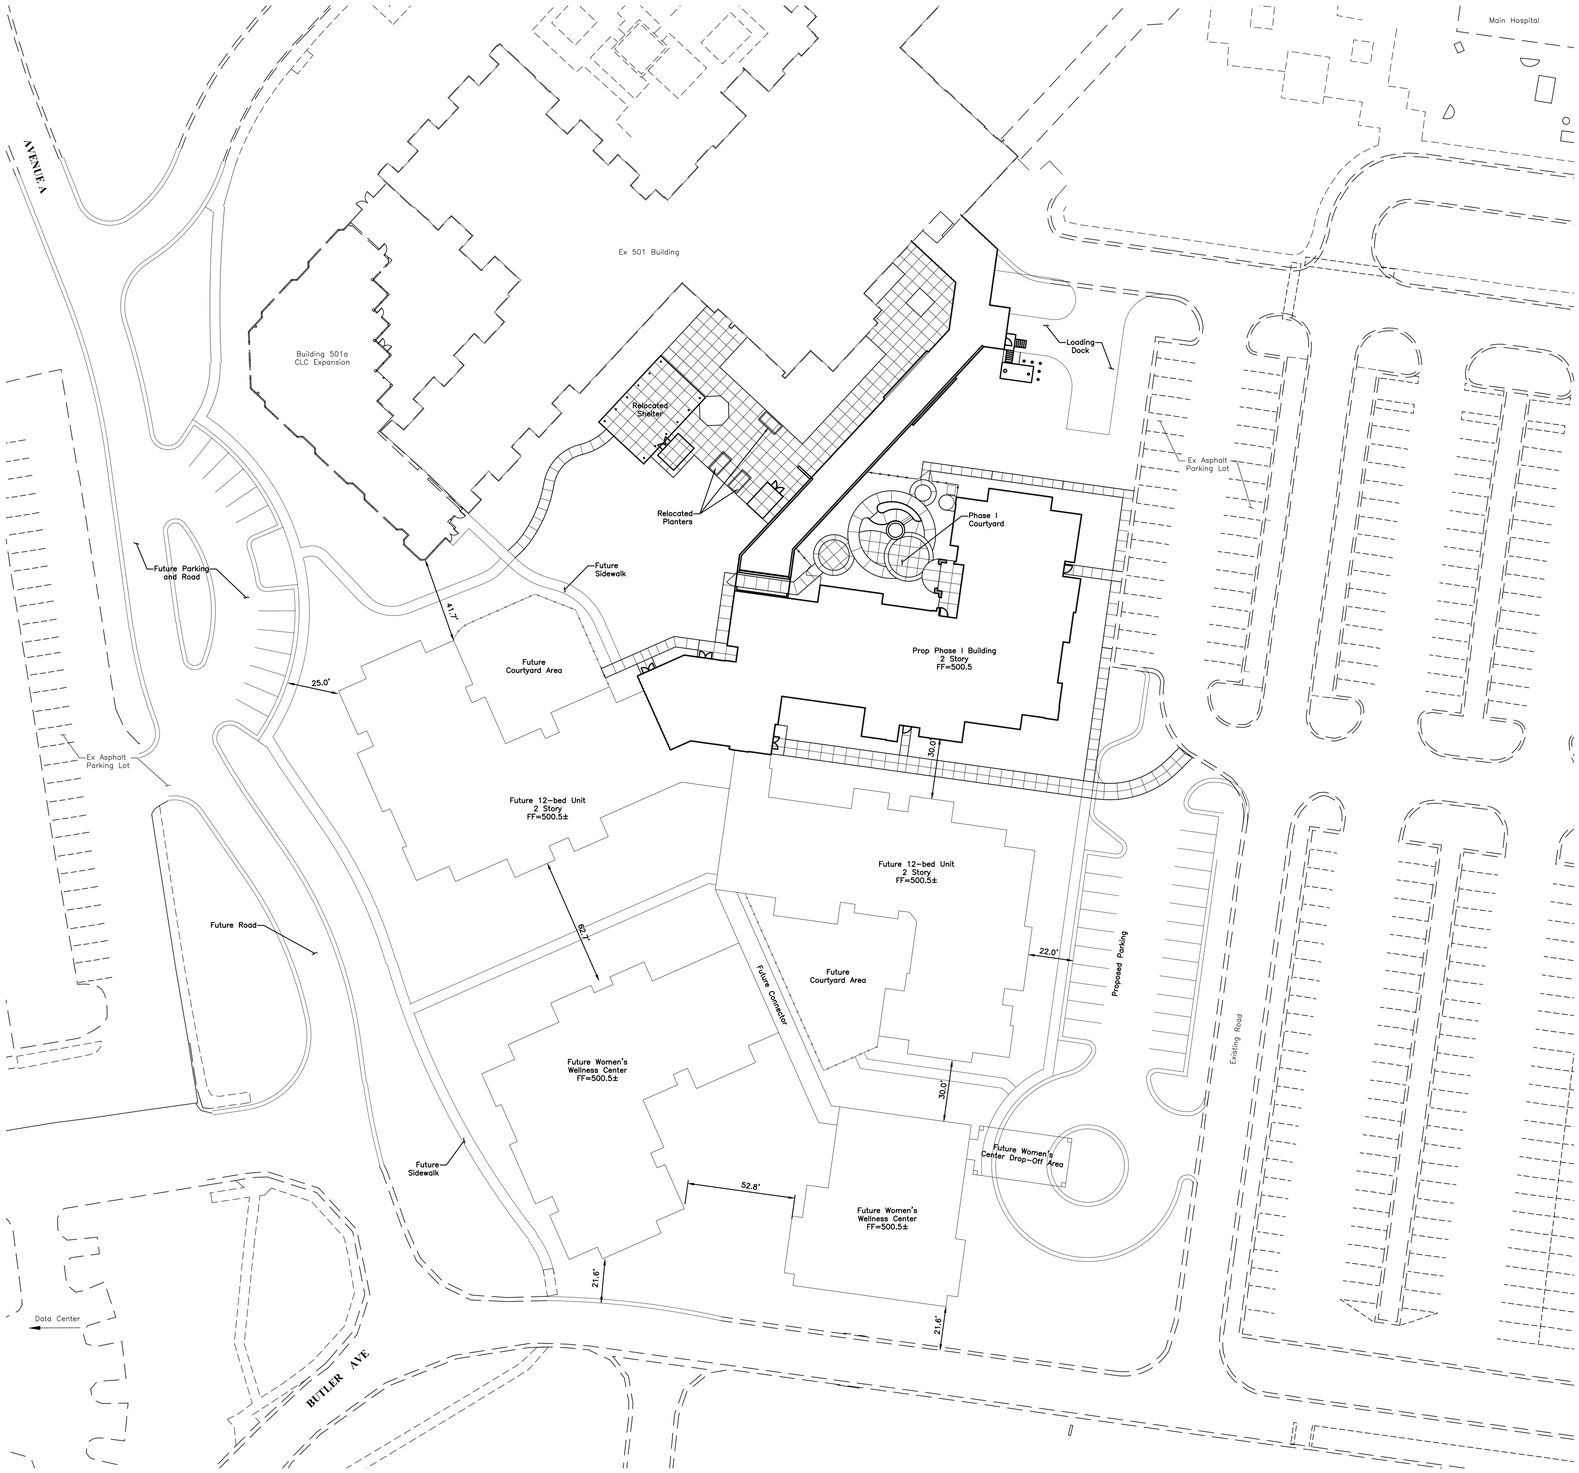

GRAPHIC SCALE

0 15 30 60

1 inch = 30 feet

one and one half inches = one foot

one inch = one foot

three quarters inch = one foot

one half inch = one foot

one quarter inch = one foot

one eighth inch = one foot

BID DOCUMENTS
FULLY SPRINKLERED

Revisions:	Date

CONSULTANTS:

EMHT
Evans, Mechwart, Hambleton & Tilton, Inc.
Engineers • Surveyors • Planners • Scientists
5500 New Albany Road, Columbus, OH 43054
Phone: 614.775.4500 Toll Free: 888.775.3648
emht.com

DOUGLAS E. ROWE REGISTERED STATE OF WEST VIRGINIA PROFESSIONAL ENGINEER

ARCHITECT/ENGINEERS:

C.C. HODGSON
ARCHITECTURAL GROUP

Drawing Title: MASTER PLAN AREA

Approved: Project Director

Project Title: RELOCATE DEMENTIA UNIT

Location: VAMC MARTINSBURG

Date: 8/6/2012 | Checked: JAM | Drawn: SBO

Project Number: VA PN 613-207

Building Number: 513

Drawing Number: CS102

Dwg. 2 of 17

Office of Construction and Facilities Management

Department of Veterans Affairs

VA FORM 08-6231