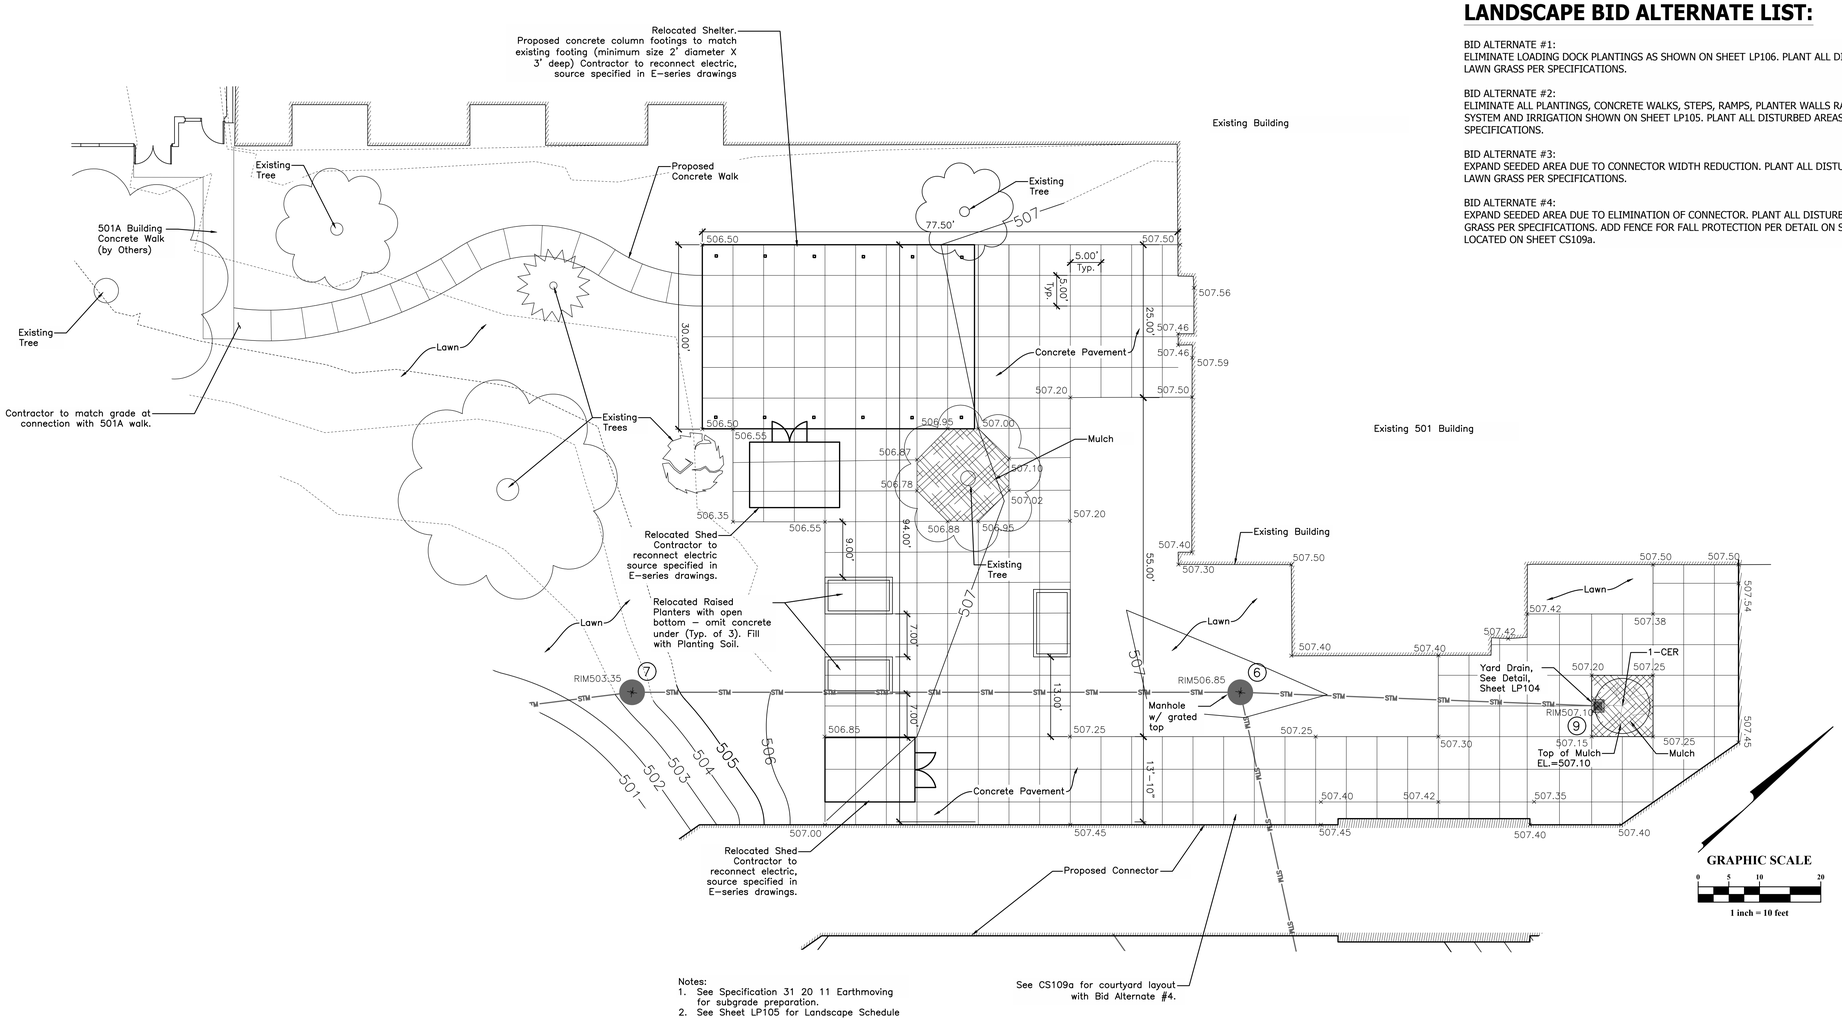

Notes:
1. See Specification 31 20 11 Earthmoving for subgrade preparation.
2. See Sheet LP105 for Landscape Schedule

LANDSCAPE BID ALTERNATE LIST:

BID ALTERNATE #1:
ELIMINATE LOADING DOCK PLANTINGS AS SHOWN ON SHEET LP106. PLANT ALL DISTURBED AREAS WITH LAWN GRASS PER SPECIFICATIONS.

BID ALTERNATE #2:
ELIMINATE ALL PLANTINGS, CONCRETE WALKS, STEPS, RAMPS, PLANTER WALLS RAINWATER HARVESTING SYSTEM AND IRRIGATION SHOWN ON SHEET LP105. PLANT ALL DISTURBED AREAS WITH LAWN GRASS PER SPECIFICATIONS.

BID ALTERNATE #3:
EXPAND SEEDED AREA DUE TO CONNECTOR WIDTH REDUCTION. PLANT ALL DISTURBED AREAS WITH LAWN GRASS PER SPECIFICATIONS.

BID ALTERNATE #4:
EXPAND SEEDED AREA DUE TO ELIMINATION OF CONNECTOR. PLANT ALL DISTURBED AREAS WITH LAWN GRASS PER SPECIFICATIONS. ADD FENCE FOR FALL PROTECTION PER DETAIL ON SHEET LP104AS LOCATED ON SHEET CS109a.

BID DOCUMENTS
FULLY SPRINKLERED

Revisions:	Date

CONSULTANTS:

EMHT
Evans, Mechwart, Hambleton & Tilton, Inc.
Engineers • Surveyors • Planners • Scientists
5500 New Albany Road, Columbus, OH 43054
Phone: 614.775.4500 Toll Free: 888.775.3648
emht.com

PROFESSIONAL LANDSCAPE ARCHITECT 373 STATE OF WEST VIRGINIA

ARCHITECT/ENGINEERS:

C.C. HODGSON ARCHITECTURAL GROUP

Drawing Title	UPPER COURTYARD
Approved: Project Director	
Project Title	RELOCATE DEMENTIA UNIT
Location	VAMC MARTINSBURG
Date	8/6/2012
Checked	FSM
Drawn	DDS
Project Number	VA PN 613-107
Building Number	513
Drawing Number	LP102
Dwg.	13 of 17

Office of Construction and Facilities Management
Department of Veterans Affairs

VA FORM 08-6231