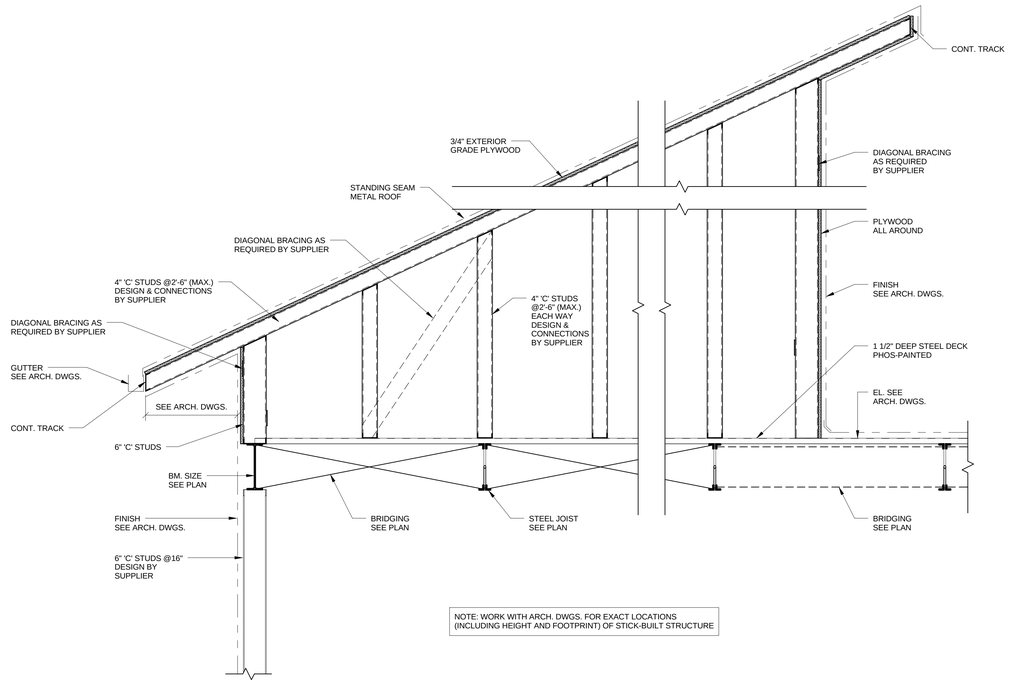

NOTE: WORK WITH ARCH. DWGS. FOR EXACT LOCATIONS (INCLUDING HEIGHT AND FOOTPRINT) OF STICK-BUILT STRUCTURE

1 SECTION
3/4" = 1'-0"

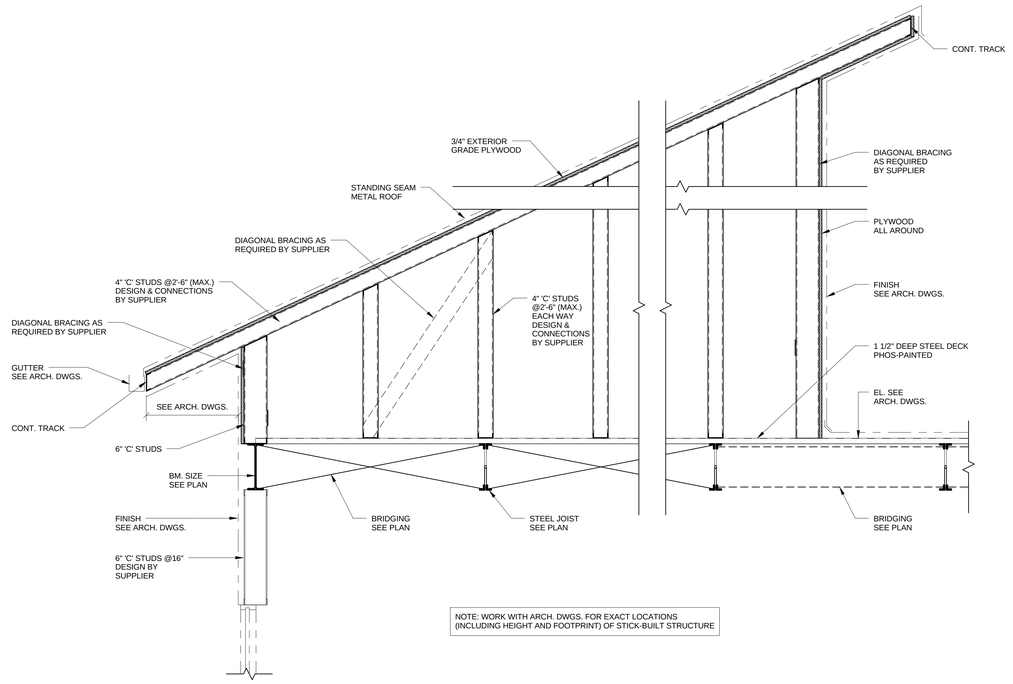

NOTE: WORK WITH ARCH. DWGS. FOR EXACT LOCATIONS (INCLUDING HEIGHT AND FOOTPRINT) OF STICK-BUILT STRUCTURE

2 SECTION
3/4" = 1'-0"

NOTE: WORK WITH ARCH. DWGS. FOR EXACT LOCATIONS (INCLUDING HEIGHT AND FOOTPRINT) OF STICK-BUILT STRUCTURE

3 SECTION
3/4" = 1'-0"

NOTE: WORK WITH ARCH. DWGS. FOR EXACT LOCATIONS (INCLUDING HEIGHT AND FOOTPRINT) OF STICK-BUILT STRUCTURE

4 SECTION
3/4" = 1'-0"

BID DOCUMENTS
FULLY SPRINKLERED

Revisions:	Date

CONSULTANTS:

Tadjer-Cohen-Edelson Assoc.
CONSULTING STRUCTURAL ENGINEERS
1109 Spring Street
Suite #510
Silver Spring, MD 20910
T.(301) 587-1820
F.(301) 588-1966
www.tadjerco.com
111013.00

ERIC L. EDELSON REGISTERED 10967 STATE OF WEST VIRGINIA PROFESSIONAL ENGINEER

ARCHITECT/ENGINEERS:

C.C. HODGSON
ARCHITECTURAL GROUP PC

Drawing Title: SECTIONS
Approved: Project Director
Project Title: RELOCATE DEMENTIA UNIT
Location: VAMC MARTINSBURG
Date: 8/6/2012
Checked: Checker
Drawn: Author
Project Number: VA PN 613-107
Building Number: 513
Drawing Number: S-303
Dwg. of --

Office of Construction and Facilities Management

VA FORM 08-6231