PLUMBING GENERAL NOTES

1 REFER TO P-001 FOR PLUMBING ABBREVIATIONS AND SYMBOLS.
2 REFER TO P-501 THROUGH P-502 FOR PLUMBING DETAILS.
3 REFER TO P-701 FOR PLUMBING SCHEDULES.
4 REFER TO P-901 THROUGH P-902 FOR PLUMBING RISER DIAGRAMS.

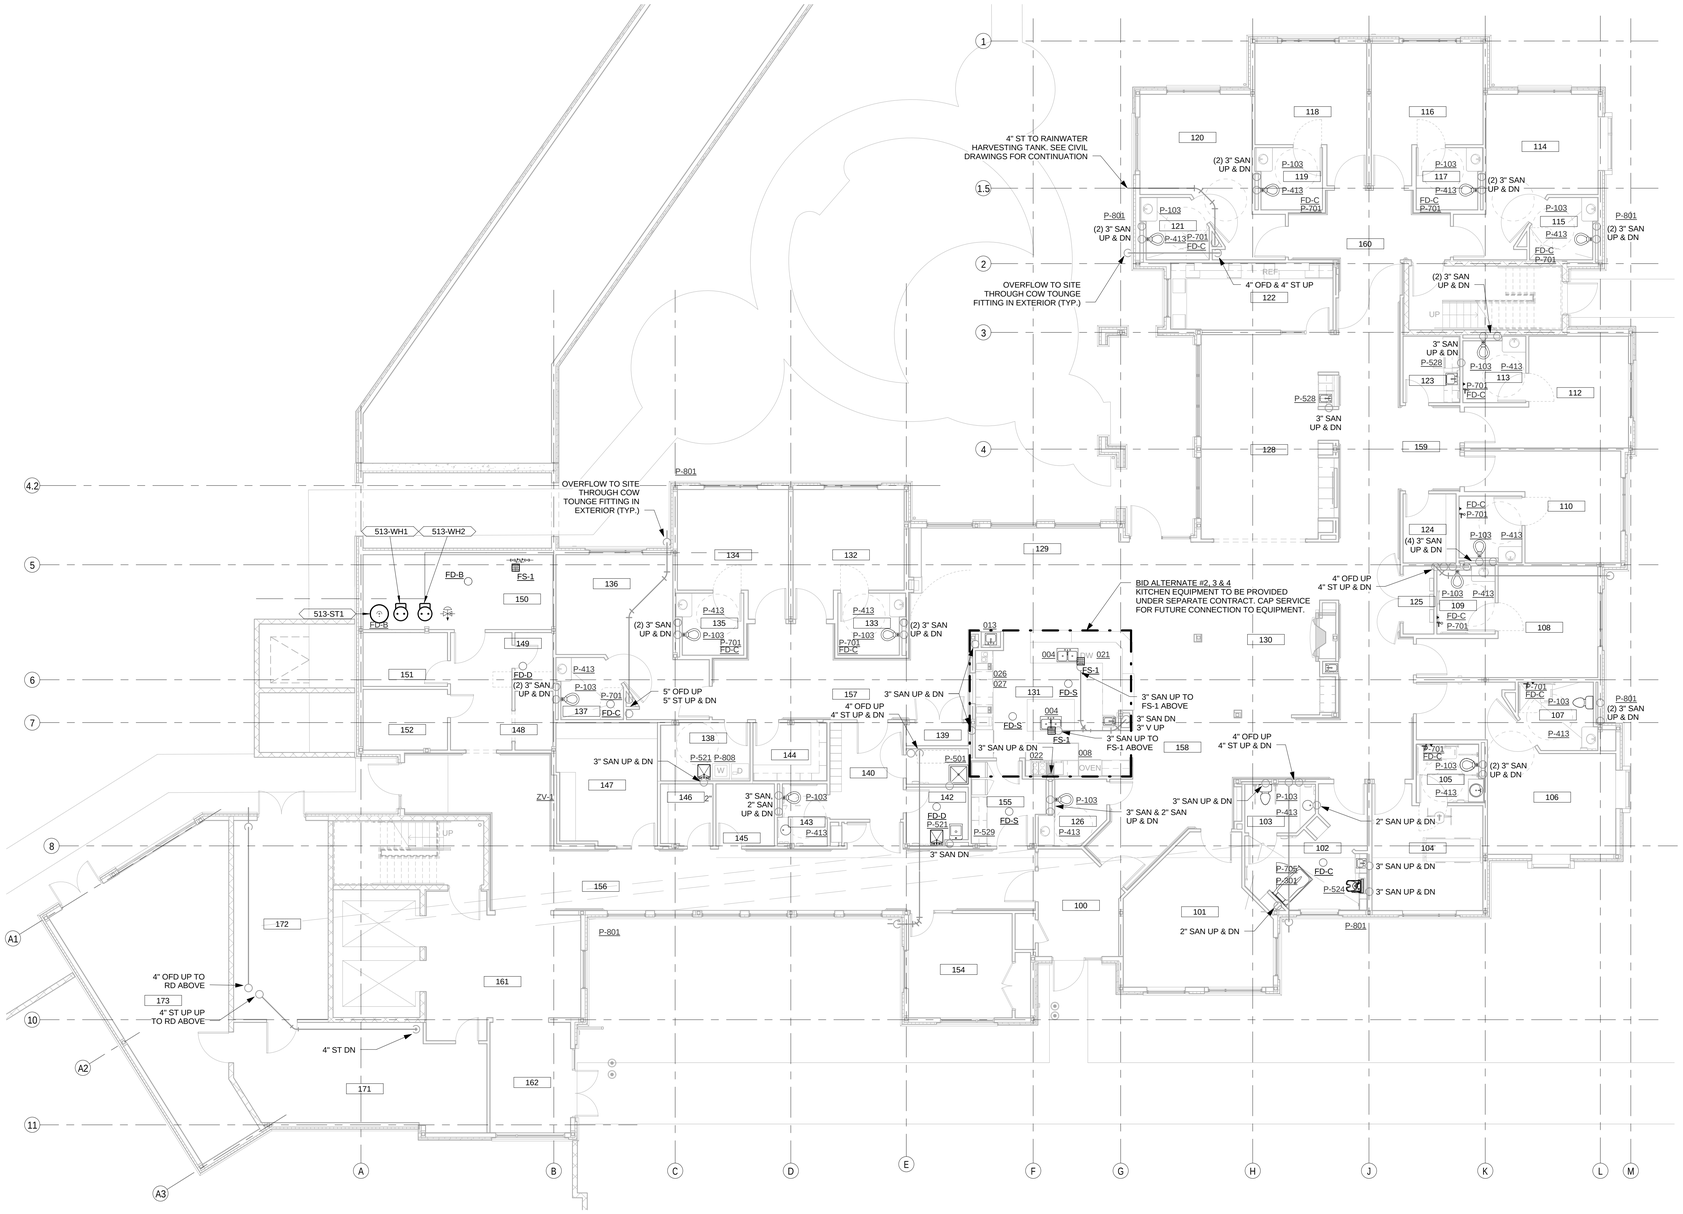

1 1ST FLOOR SANITARY PLAN
1/8" = 1'-0"

BID DOCUMENTS

FULLY SPRINKLERED

Revisions:	Date

ARCHITECT:

C.C. HODGSON ARCHITECTURAL GROUP

ENGINEERS:

Westlake Reed Leskosky

1634 EYE ST, NW, STE 900
WASHINGTON, DC 20006

Drawing Title: PLUMBING NEW WORK SANITARY FIRST FLOOR PLAN

Approved: Project Director

Project Title: RELOCATE DEMENTIA UNIT

Project Number: VA PN 613-207

Building Number: 513

Location: VAMC MARTINSBURG

Date: 08/06/2012 | Checked: SCS | Drawn: CJW

Drawing Number: P-101

Dwg. of --

Office of Construction and Facilities Management

Department of Veterans Affairs

VA FORM 08-6231

1