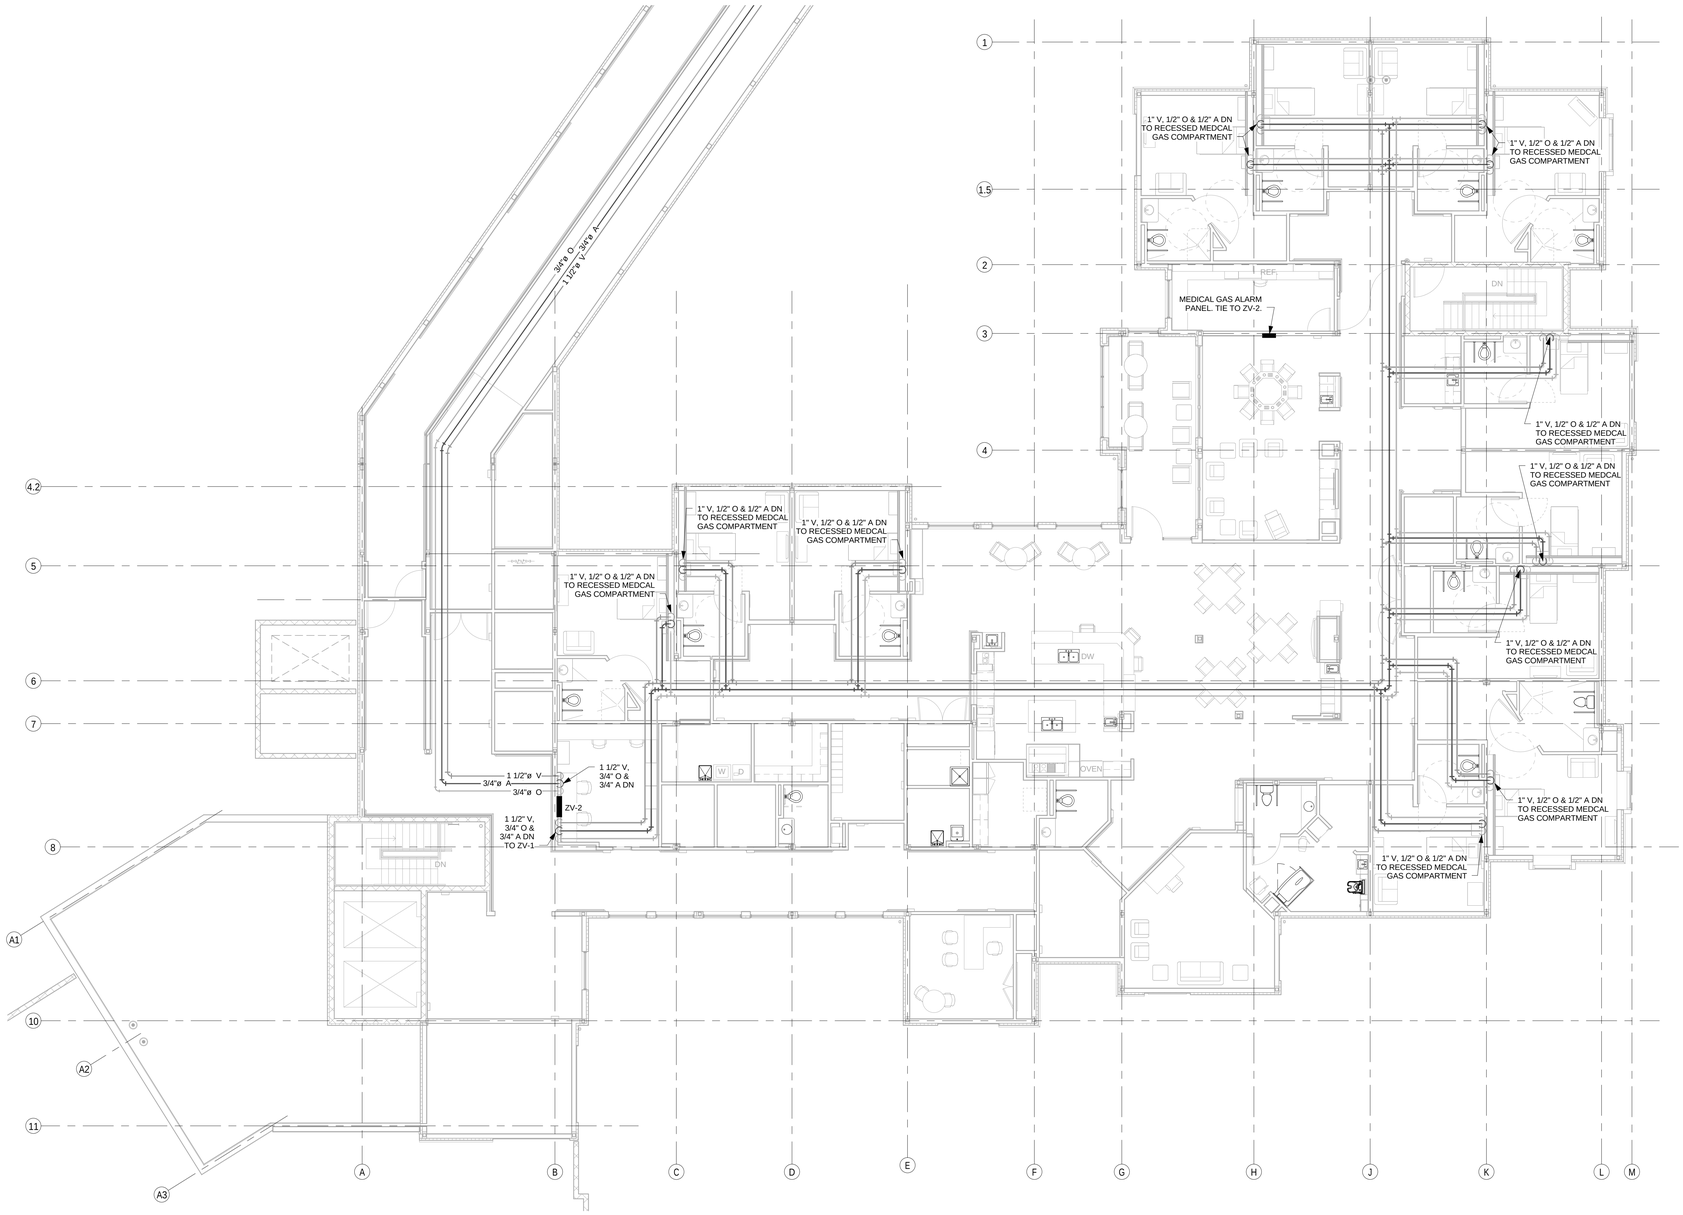

1 2ND FLOOR MEDICAL GAS PLAN

1/8" = 1'-0"

BID DOCUMENTS

FULLY SPRINKLERED

Revisions:	Date

ARCHITECT:

C.C. HODGSON ARCHITECTURAL GROUP

JACQUELYN CHAMBERS REGISTERED 18806 STATE OF WEST VIRGINIA PROFESSIONAL ENGINEER 2012

ENGINEERS:

Westlake Reed Leskosky

1634 EYE ST, NW, STE 900
WASHINGTON, DC 20006

Drawing Title: PLUMBING NEW WORK MEDICAL GAS SECOND FLOOR PLAN

Approved: Project Director

Project Title: RELOCATE DEMENTIA UNIT

Location: VAMC MARTINSBURG

Date: 08/06/2012 | Checked: SCS | Drawn: CJW

Project Number: VA PN 613-207

Building Number: 513

Drawing Number: P-302

Dwg. of --

Office of Construction and Facilities Management

Department of Veterans Affairs

VA FORM 08-6231

1