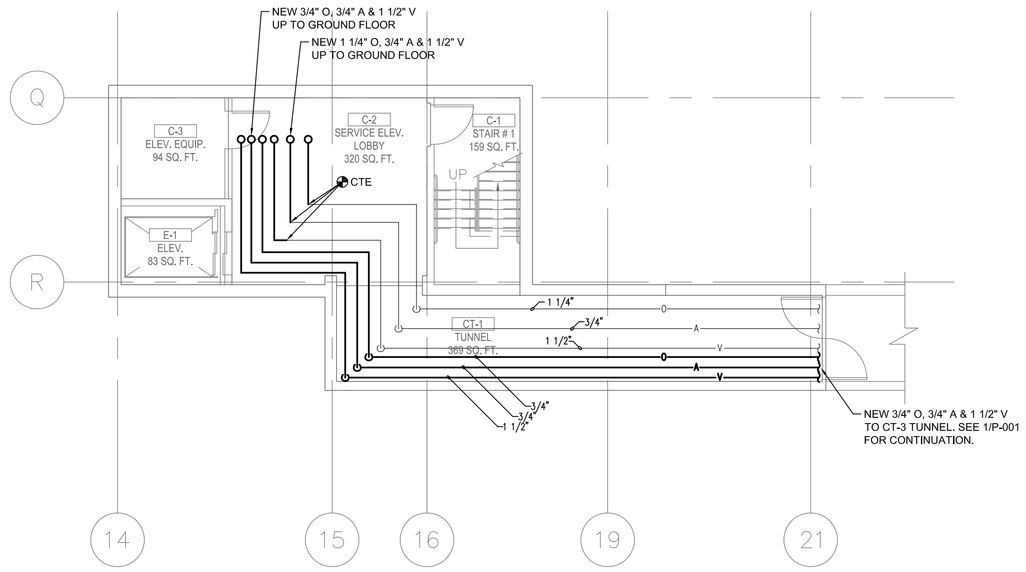

1 BLDG 501 C BASEMENT NEW WORK PLAN
SCALE 1/8" = 1'-0"

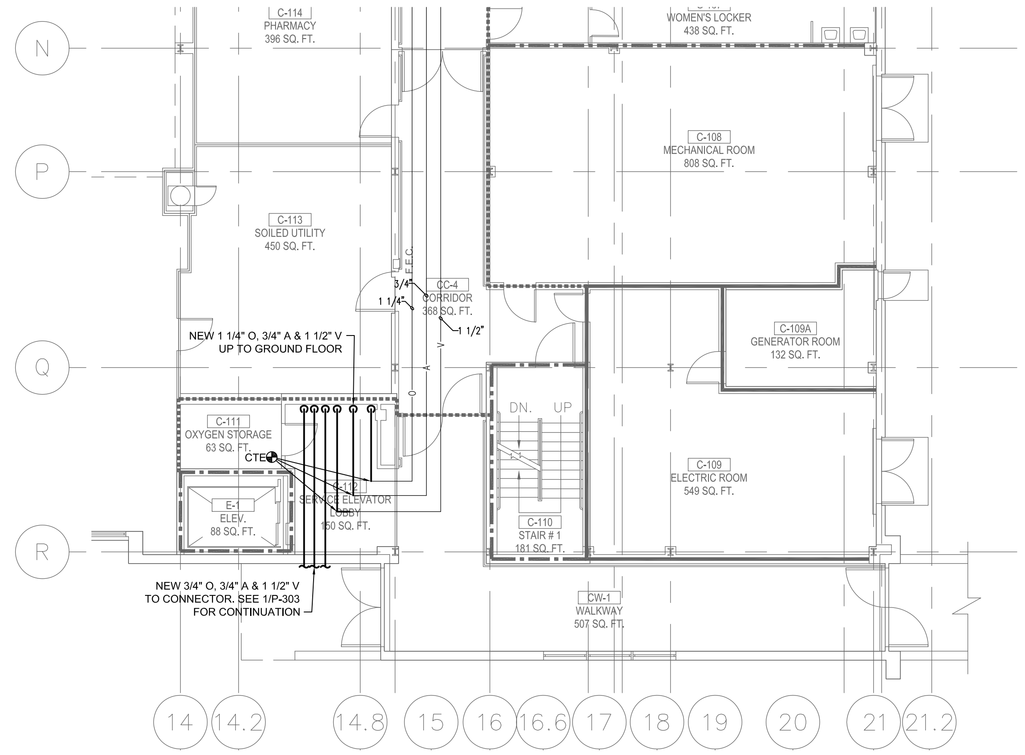

2 BLDG 501 C GROUND FLOOR NEW WORK PLAN
SCALE 1/8" = 1'-0"

PLUMBING GENERAL NOTES

1 REFER TO P-001 FOR PLUMBING ABBREVIATIONS AND SYMBOLS.
2 REFER TO M-501 THROUGH M-502 FOR PLUMBING DETAILS.
3 REFER TO P-701 FOR PLUMBING SCHEDULES.
4 REFER TO P-901 THROUGH P-902 FOR PLUMBING RISER DIAGRAMS.

BID DOCUMENTS

FULLY SPRINKLERED

Revisions:	Date

ARCHITECT:

C.C. HODGSON
ARCHITECTURAL GROUP

REGISTERED 18806 STATE OF WEST VIRGINIA PROFESSIONAL ENGINEER 2012

ENGINEERS:

Westlake Reed Leskosky

1634 EYE ST, NW, STE 900
WASHINGTON, DC 20006

Drawing Title: BLDG 501 C EXISTING MEDICAL GAS NEW WORK PLANS

Approved: Project Director

Project Title: RELOCATE DEMENTIA UNIT

Location: VAMC MARTINSBURG

Date: 08/06/2012 | Checked: SCS | Drawn: CJW

Project Number: VA PN 613-207

Building Number: 513

Drawing Number: P-304

Dwg. of --

Office of Construction and Facilities Management

VA FORM 08-6231

1