FIRE ALARM GENERAL NOTES

1 FIRE ALARM DEVICES SHALL BE COMPATIBLE WITH PROPRIETARY FIRE ALARM CONTROL PANEL: EDWARDS EST3.

2 NOT USED.

SHEET KEYED NOTES

1 PROVIDE GRAPHIC FIRE ALARM ANNUNCIATOR AND REMOTE LCD DIGITAL DISPLAY FIRE ALARM ANNUNCIATOR.

2 PROVIDE REMOTE LCD DIGITAL DISPLAY FIRE ALARM ANNNCIATOR

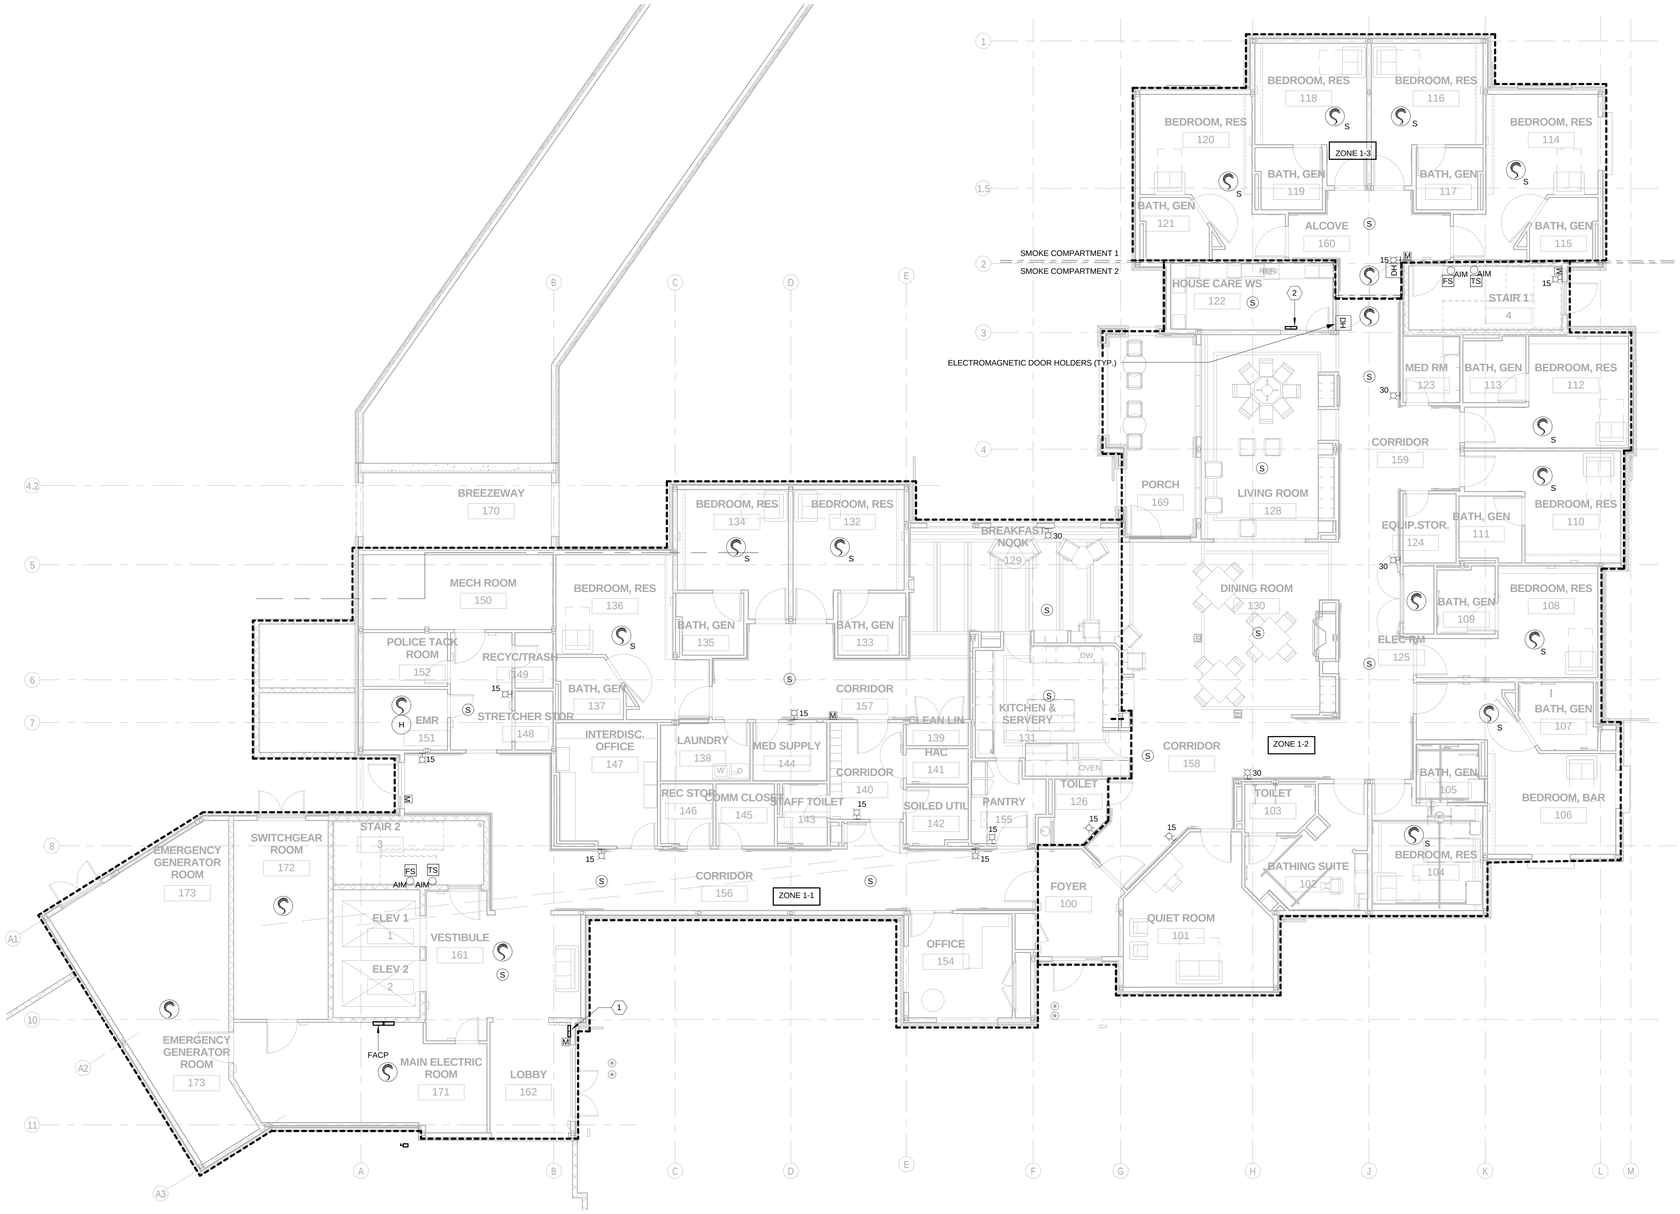

1 1ST FLOOR FIRE ALARM FLOOR PLAN

1/8" = 1'-0"

PROJECT NORTH

TRUE NORTH

BID DOCUMENTS

FULLY SPRINKLERED

Revisions:	Date

ARCHITECT:

C.C. HODGSON ARCHITECTURAL GROUP

ENGINEERS:

Westlake Reed Leskosky

1634 EYE ST, NW, STE 900
WASHINGTON, DC 20006

Drawing Title: FIRE ALARM NEW WORK FIRST FLOOR PLAN

Approved: Project Director

Project Title: RELOCATE DEMENTIA UNIT

Project Number: VA PN 613-207

Building Number: 513

Location: VAMC MARTINSBURG

Date: 08/06/2012 | Checked: GSL | Drawn: DW

Drawing Number: FA-101

Dwg. of --

Office of Construction and Facilities Management

Department of Veterans Affairs

VA FORM 08-6231

1