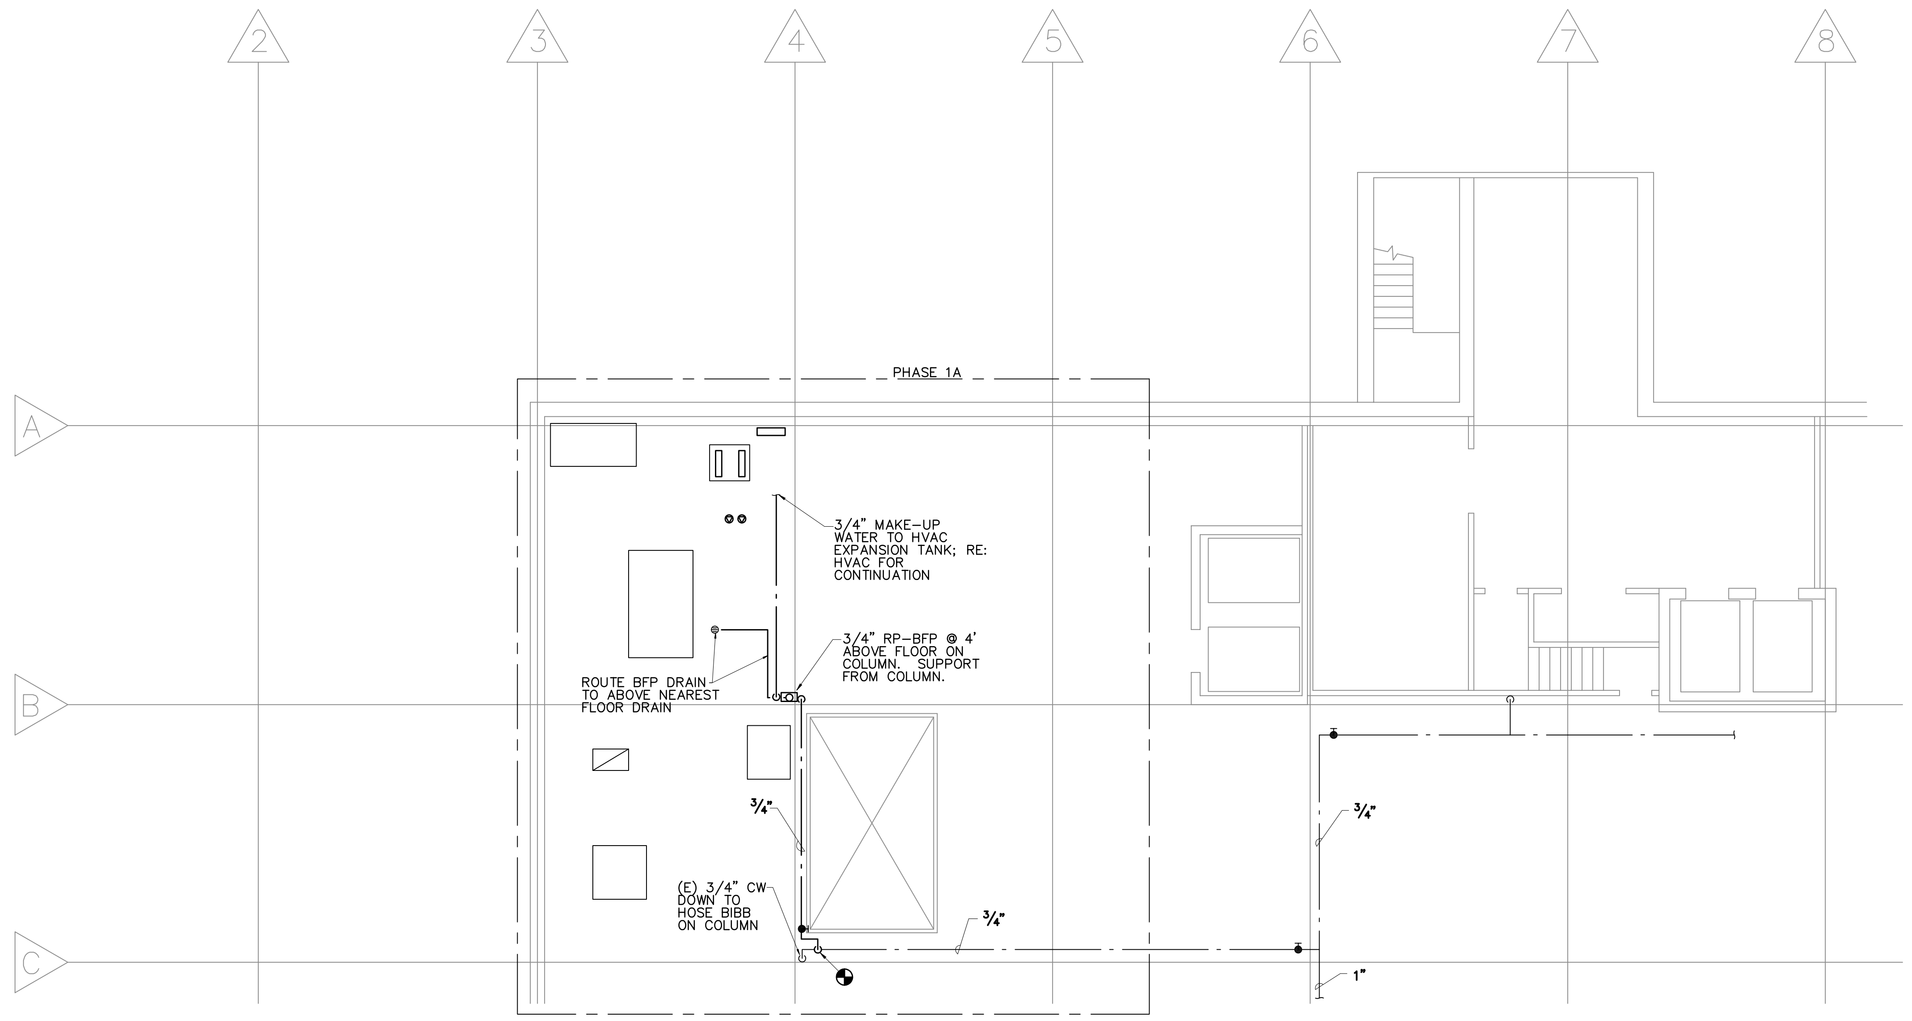

FULLY SPRINKLERED

Revisions:	Date

CONSULTANTS:

CIVIL/STRUCTURAL:

MARTIN/MARTIN
CONSULTING ENGINEERS
12499 West Colfax Avenue
P.O. Box 151500
Lakewood, Colorado 80215
303.431.2100
FAX 303.431.6866

MECHANICAL, PLUMBING, AND ELECTRICAL:

SSR Smith Seckman Reid, Inc.
8055 E. Tufts Avenue, Suite 1100
Denver, Colorado 80237
(303) 779-1222
FAX: (303) 694-9144
www.ssr-inc.com
SSR JOB #: 08270120

PLAN NORTH

SCALE: 1/8" = 1'-0"

ARCHITECT/ENGINEERS:

HEERY design

Heery International Inc.
820 16th Street Mall,
Suite 200,
Denver, CO 80202-3219
720.946.0276

Heery Project Number:
0830400

Drawing Title
PENTHOUSE PLUMBING PLAN

Approved: Project Director

Project Title
SURGERY RENOVATION AND EXPANSION

Location
CHEYENNE, WY

Date 04/24/09 | Checked RDM | Drawn DLB

Project Number
VA-259-09-RA-209

Building Number
BLDG. NO. 1

Drawing Number
PL104

Dwg. 26 of 44

Office of Construction and Facilities Management

Department of Veterans Affairs

VA FORM 08-6231