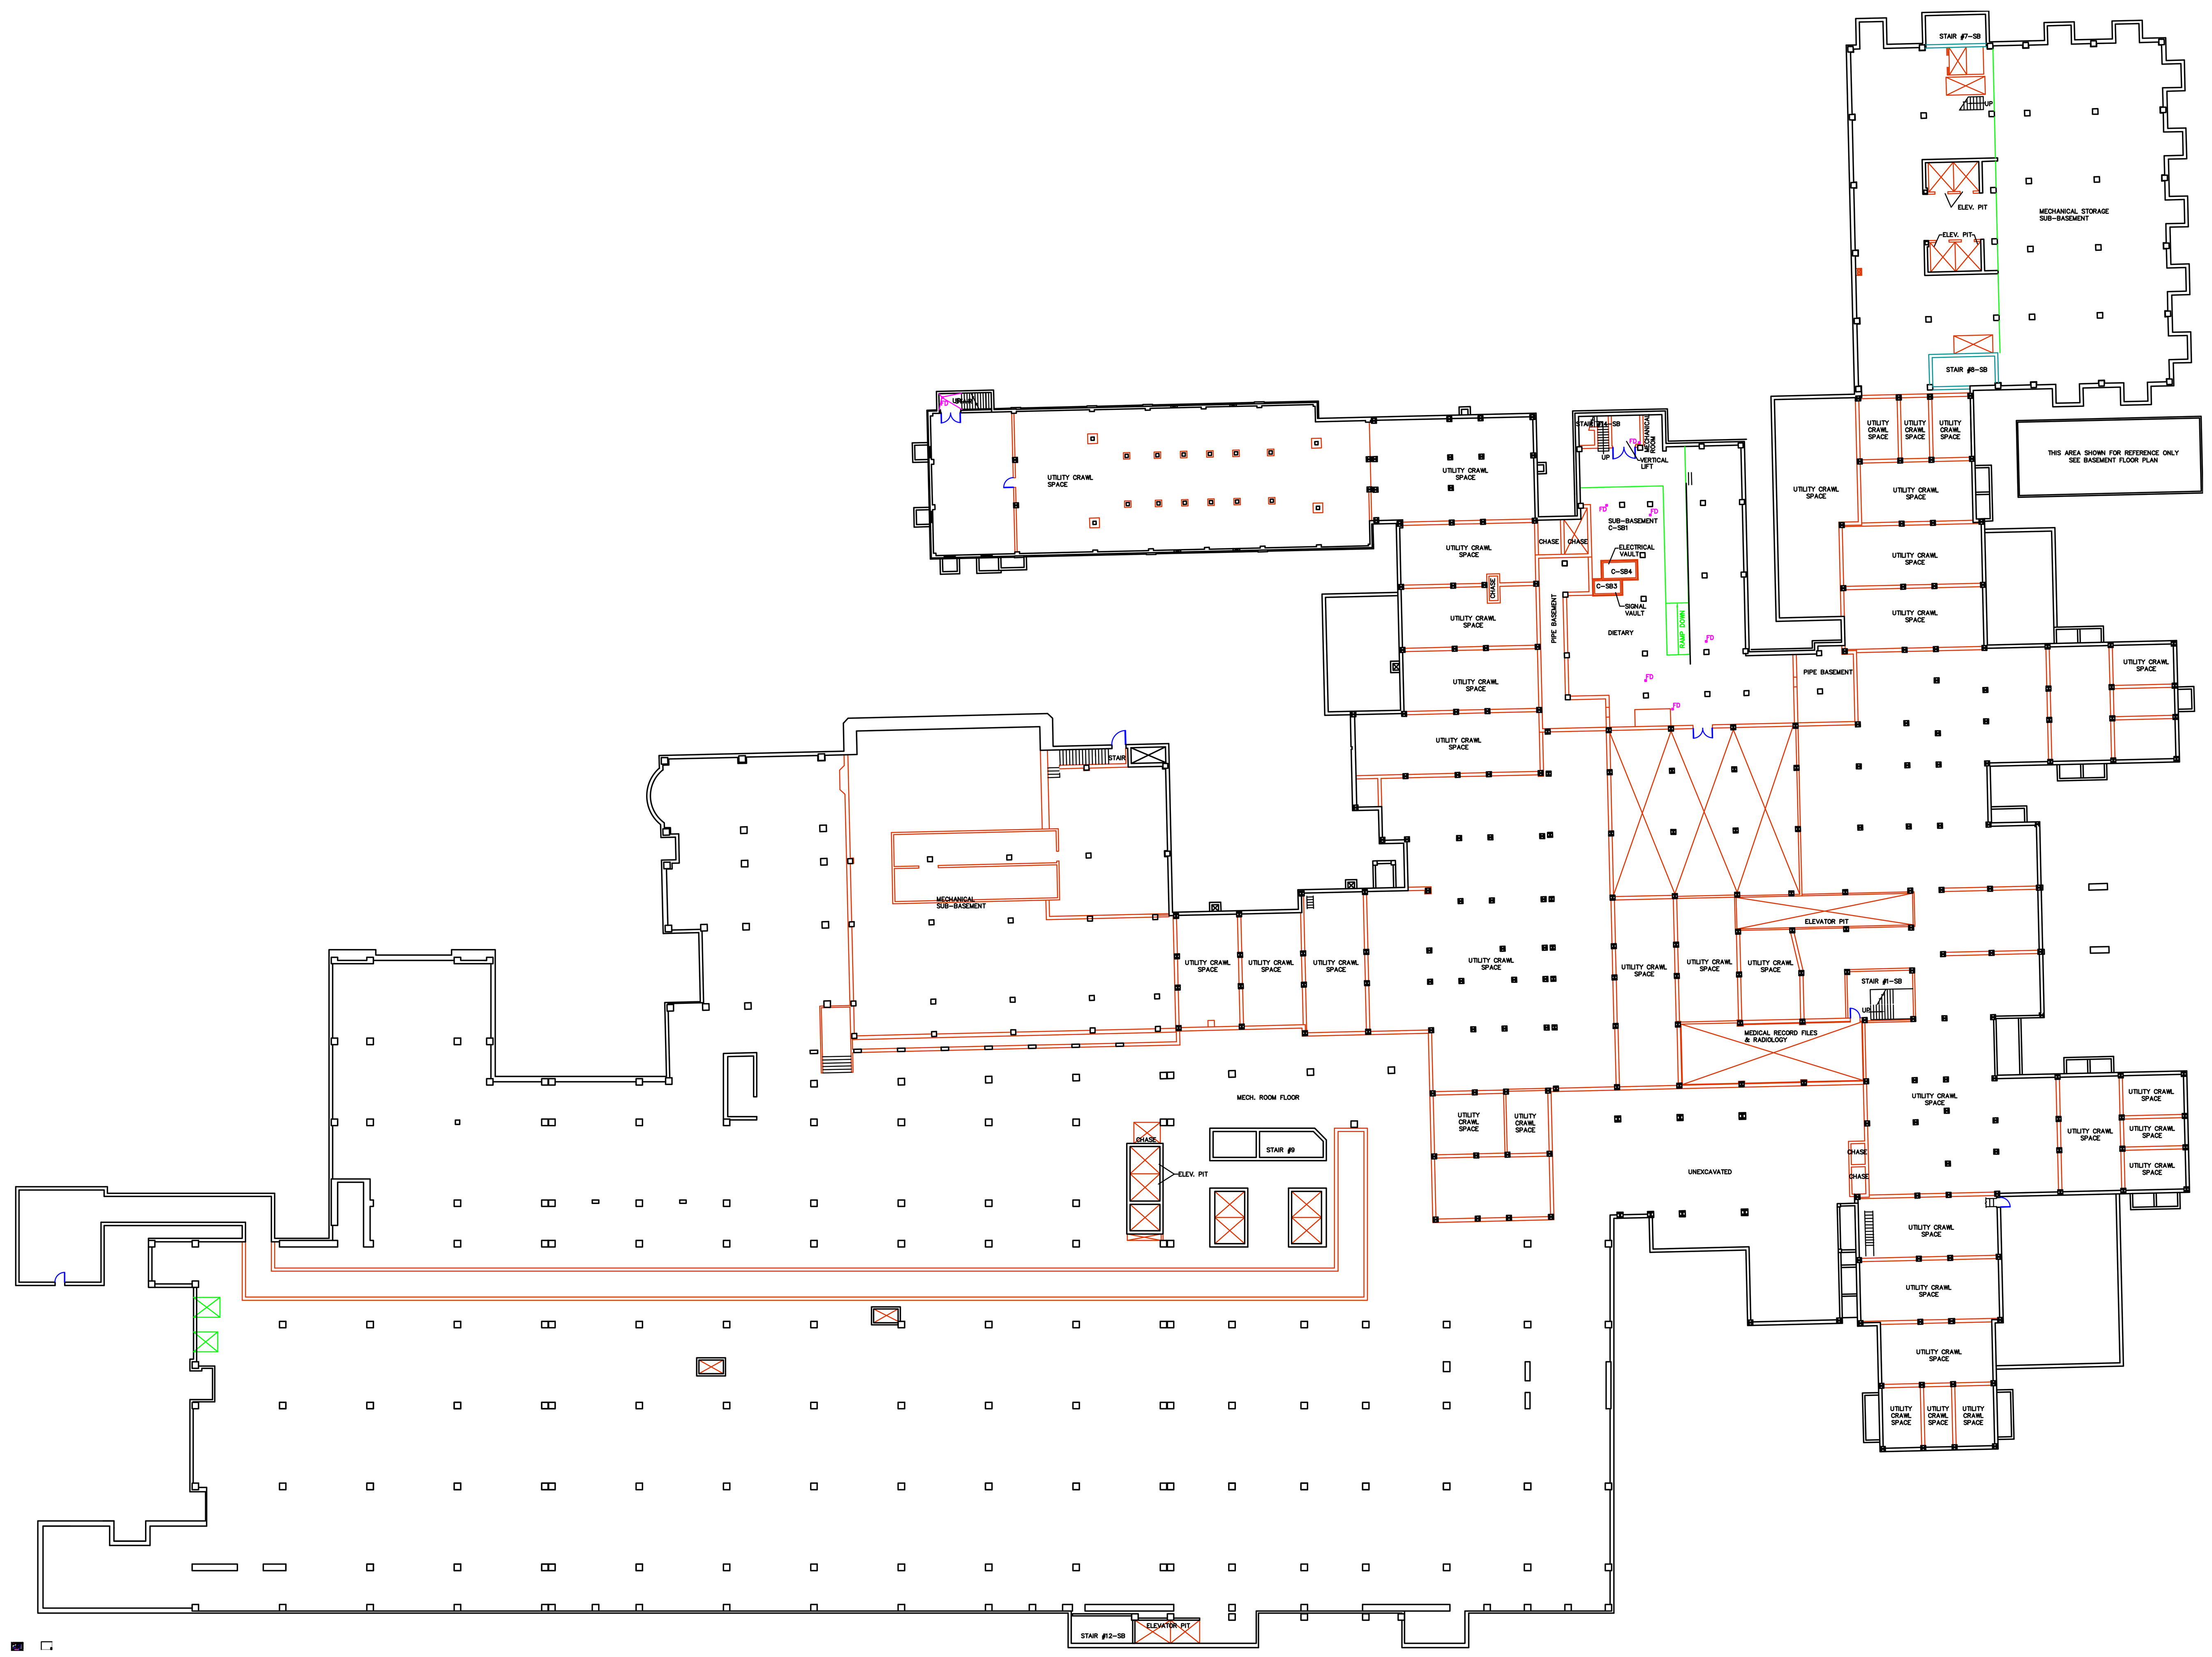
STAIR #7-SB
UP
ELEV. PIT
ELEV. PIT
MECHANICAL STORAGE
SUB-BASEMENT
STAIR #8-SB
THIS AREA SHOWN FOR REFERENCE ONLY
SEE BASEMENT FLOOR PLAN
UTILITY CRAWL SPACE
STAIR #14-SB
MECHANICAL ROOM
VERTICAL LIFT
UP
SUB-BASEMENT
C-SB1
CHASE
ELECTRICAL VAULT
C-SB4
C-SB3
SIGNAL VAULT
DIETARY
PIPE BASEMENT
RAMP DOWN
FD
STAIR
MECHANICAL
SUB-BASEMENT
ELEVATOR PIT
STAIR #1-SB
MEDICAL RECORD FILES
& RADIOLOGY
UNEXCAVATED
MECH. ROOM FLOOR
STAIR #9
ELEV. PIT
STAIR #12-SB
ELEVATOR PIT