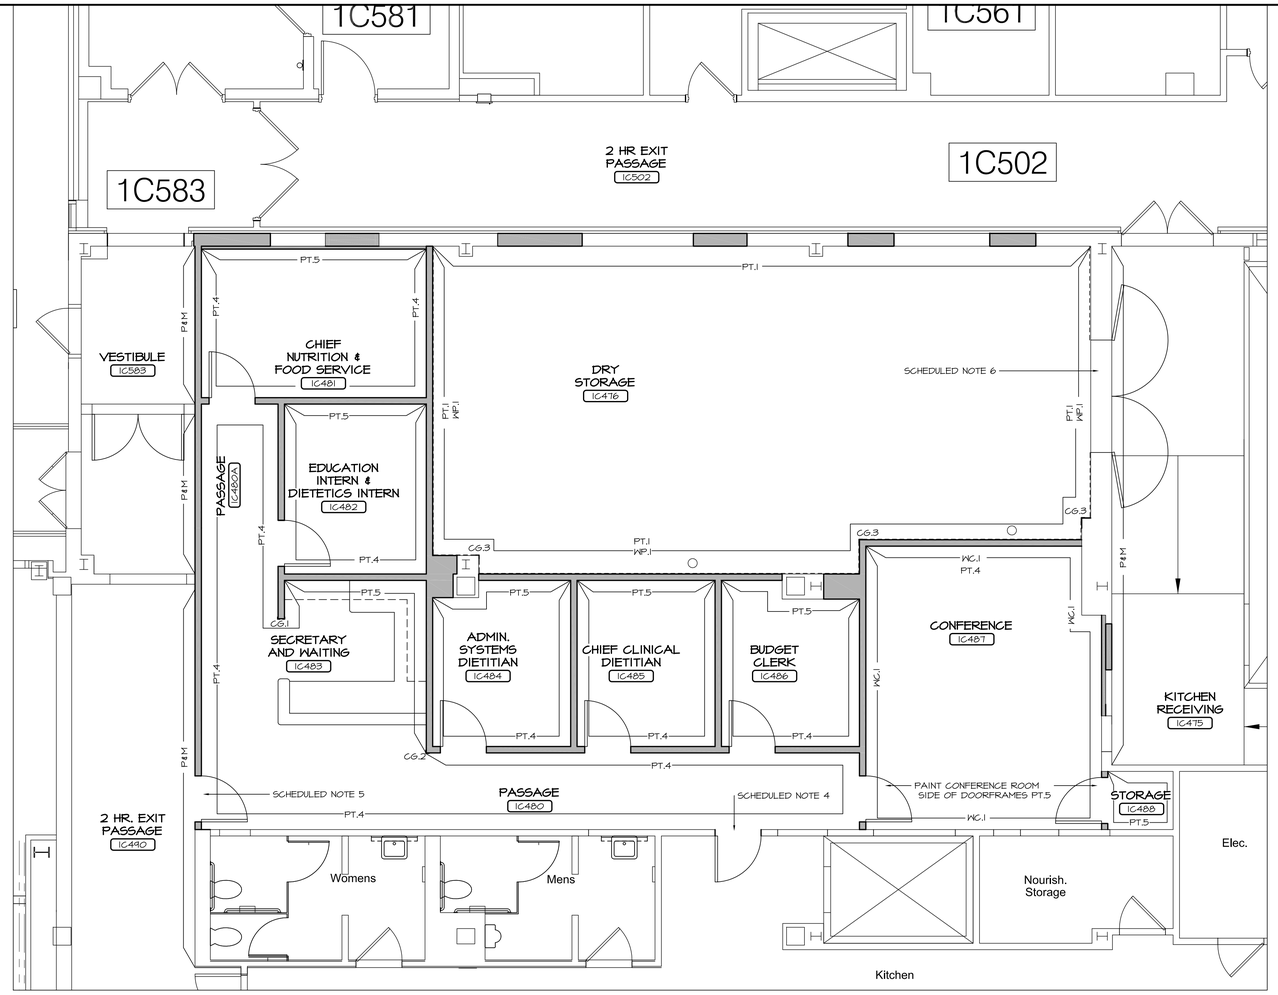

PARTIAL FIRST FLOOR FINISH PLAN

1/4"=1'-0"

DRAWING NORTH

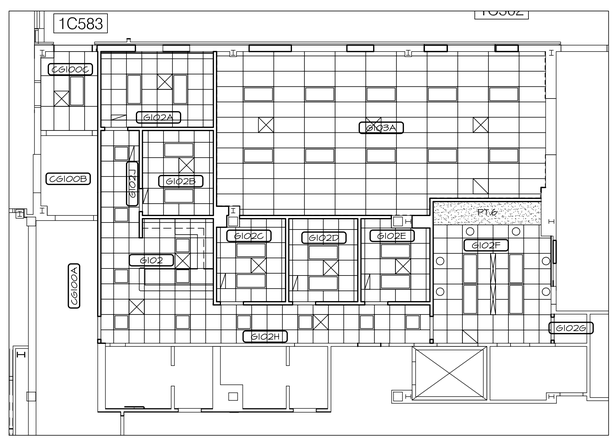

PARTIAL FIRST FLOOR FINISH CEILING PLAN

1/8"=1'-0"

DRAWING NORTH

FINISH & COLOR SCHEDULE											
RM. NO.	ROOM NAME	FLOOR	BASE	WALLS				CEILING	MILLWORK CABINETS	MILLWORK COUNTERS	SCHEDULED NOTES
				NORTH	SOUTH	EAST	WEST				
1C475	KITCHEN RECEIVING	-	P&M	-	-	-	P&M	-	-	-	* NOTE 6
1C476	DRY STORAGE	SV.1	SVB.1	PT.1 WP.1	PT.1 WP.1	PT.1 WP.1	PT.1 WP.1	ACT.2	-	-	* NOTES 1 & 6
1C480	PASSAGE	CPT.1	RB.1	PT.4	PT.4	PT.4	PT.4	ACT.1	-	-	* NOTES 4 & 5
1C480A	PASAGE	CPT.1	RB.1	PT.4	PT.4	PT.4	PT.4	ACT.1	-	-	-
1C483	SECRETARY AND WAITING	CPT.1	RB.1	PT.5	PT.4	PT.5	PT.4	ACT.1	PL.1	QS.1	* NOTE 1
1C481	CHIEF NUTRITION & FOOD SERVICE	CPT.1	RB.1	PT.5	PT.4	PT.4	PT.4	ACT.1	-	-	* NOTE 1
1C482	EDUCATION INTERN & DIETETICS INTERN	CPT.1	RB.1	PT.5	PT.4	PT.4	PT.4	ACT.1	-	-	* NOTE 1
1C484	ADMIN. SYSTEMS DIETITIAN	CPT.1	RB.1	PT.5	PT.4	PT.4	PT.4	ACT.1	-	-	* NOTE 1
1C485	CHIEF CLINICAL DIETITIAN	CPT.1	RB.1	PT.5	PT.4	PT.4	PT.4	ACT.1	-	-	* NOTE 1
1C486	BUDGET CLERK	CPT.1	RB.1	PT.5	PT.4	PT.4	PT.4	ACT.1	-	-	* NOTE 1
1C487	CONFERENCE	CPT.1	RB.2	WC.1	WC.1	WC.1	WC.1	PT.6 ACT.1	-	-	* NOTE 2
1C488	STORAGE	CPT.1	RB.1	PT.4	PT.4	PT.4	PT.4	PT.6	-	-	-
1C490	CORRIDOR	-	P&M*	-	-	P&M*	-	P&M	-	-	* NOTES 3 & 5
1C583	VESTIBULE	-	P&M*	-	-	P&M*	-	ACT.2	-	-	* NOTE 3

* ASSUME NORTH WALL TO BE "DRAWING NORTH"

FINISH & COLOR SCHEDULE KEY:

FLOOR

CPT.1 CARPET TILE - LEES, PATTERN: GT129 BRANCHING OUT, COLOR: 859 SHELTER - SIZE: 24" X 24" - INSTALLATION METHOD: ASHLAR WITH 8" OFFSET

SV.1 SHEET VINYL - ALTRO, PATTERN: MAXIS MXD25207, COLOR: MERIT, WIDTH: 6'-0", HEAT WELDED SEAMS WITH MATCHING WELDING ROD COLOR

BASE

SVB.1 SHEET VINYL BASE - ALTRO, PATTERN: MAXIS MXD25207, COLOR: MERIT WIDTH: 6'-0", FLASH COVED TO 6" H., WITH MATCHING WELDING ROD COLOR

RB.1 RUBBER BASE - JOHNSONITE, PERCEPTIONS RECESSED WALL BASE RYNDC-150, COLOR: WETLANDS - SIZE: 4-1/4" HIGH

WALLS

PT.1 PAINT - SHERWIN WILLIAMS, SW7123 COLONY BUFF - SEMI-GLOSS FINISH

PT.2 PAINT - SHERWIN WILLIAMS, COLOR TO MATCH EXISTING BRICK - SEMI-GLOSS FINISH

PT.3 PAINT - NOT USED

PT.4 PAINT - SHERWIN WILLIAMS, SW6142 MACADAMIA - EGGSHELL FINISH

PT.5 PAINT - SHERWIN WILLIAMS, SW7546 PRAIRIE GRASS - EGGSHELL FINISH

VNC.1 VINYL WALLCOVERING - VERSA, SAKI A95-112 COLOR: ASPEN - 52/54" W. TYPE II, REVERSE HANG/RAMDOM MATCH

WP.1 WALL PROTECTION - AGROVYN, COLOR 310 YOSEMITE SAND

CEILING

ACT.1 ACOUSTIC CEILING TILE - ARMSTRONG, CIRRUS 584 24"x24" BEVELED TEGULAR EDGE AND PRELUDE 15/16" EXPOSED TEE SYSTEM - COLOR: WHITE.

ACT.2 ACOUSTIC CEILING TILE - ARMSTRONG, CIRRUS 33 24"x48" SQUARE LAY-IN AND PRELUDE 15/16" EXPOSED TEE SYSTEM - COLOR: WHITE.

PT.6 PAINT - SHERWIN WILLIAMS, SW7006 EXTRA WHITE - FLAT FINISH

CABINETS

PL.1 PLASTIC LAMINATE - FORMICA, 7812-SP MDF SOLIDZ - SCULPTED FINISH - MATTE FINISH

SQ.1 SYNTHETIC QUARTZ - CAMBRIA, COLOR: 1730 ARAGON

SCHEDULED NOTES

1. REFER TO WALL FINISH PLAN THIS SHEET FOR EXTENTS OF WALL FINISHES.
2. REFER TO CEILING & SOFFIT FINISH PLAN ON THIS SHEET FOR EXTENTS OF SOFFIT FINISHES.
3. PATCH EXISTING FLOORING AND 24" X 48" LAY-IN CEILING AS NEEDED, PATCH & MATCH BASE AT NEW GB LOCATIONS. FINISH FULL EXTENT OF WALL TO MATCH EXISTING.
4. PAINT HM DOOR 102Hb & FRAME TO MATCH WALL COLOR PT.4 ON PASSAGE SIDE, AND EXISTING WALL PAINT COLOR ON KITCHEN SIDE.
5. PAINT HM DOOR FRAME 102Ha TO MATCH WALL COLOR PT.4 ON PASSAGE SIDE, AND EXISTING WALL PAINT COLOR ON CORRIDOR SIDE.
6. PAINT HM DOOR 103a & FRAME TO MATCH WALL COLOR PT.1 ON DRY STORAGE SIDE, AND EXISTING WALL PAINT COLOR ON KITCHEN RECEIVING SIDE.

GENERAL NOTES

A. REFER TO THE WALL FINISH KEY FOR ALL PAINT COLOR REFERENCE DEFINITIONS.

B. VERSA WALLCOVERING IS DISTRIBUTED BY DL COUCH800-433-0740

C. CORNER GUARDS:
CG.1, CG.2 AND CG.3 - STAINLESS STEEL

D. ALL INTERIOR HOLLOW METAL DOORS AND DOOR FRAMES ARE TO RECEIVE TWO (2) COATS OF PAINT PER SPECIFICATIONS. COLOR IS TO MATCH THE WALL. NOTE: IF METAL TRIM IS NOT FACTORY PRIMED, THEN CONTRACTOR SHALL PRIME WITH BENJAMIN MOORE 024 FRESH START PRIMER.

E. STAIN DOORS PER SPECIFICATIONS IN THE FOLLOWING COLORS:
RED OAK DOORS: TO MATCH VA STANDARD COLOR AND FINISH

F. MATCH ADJOINING OR EXISTING SIMILAR SURFACES COLORS, TEXTURES OR PATTERNS WHERE DISTURBED OR DAMAGED BY ALTERATIONS OR NEW WORK WHEN NOT SCHEDULED.

G. WHERE FIN TUBE COVERS, CONVECTORS, METAL ACCESS DOORS, PANELS, COVERPLATES OR OTHER MISC. METALS OCCUR WITHIN A WALL, PAINT THEM TO MATCH THE COLOR OF THE WALL.

H. IT IS THE RESPONSIBILITY OF THE CONTRACTOR TO PREPARE WALLS FOR THE INSTALLATION OF WALLCOVERING AND PAINT. MATERIAL INSTALLED PER MANUFACTURER SPECIFICATIONS.

I. ALL PAINTED INTERIOR DRYWALL PARTITIONS ARE TO RECEIVE ONE (1) COAT OF DRYWALL PRIMER AND TWO (2) COATS OF EGGSHELL WALL LATEX PAINT PER SPECIFICATIONS.

J. ALL DRYWALL SOFFITS ARE TO RECEIVE ONE (1) COAT OF DRYWALL PRIMER AND TWO (2) COATS OF EGGSHELL WALL LATEX PAINT PER SPECIFICATIONS.

K. IT IS THE RESPONSIBILITY OF THE CONTRACTOR TO PREPARE FLOOR FOR INSTALLATION OF VINYL FLOORING PRODUCTS INCLUDING ALL MANUFACTURER RECOMMENDED TESTING OF THE CONCRETE. MATERIAL SHALL BE INSTALLED PER MANUFACTURER SPECIFICATIONS.

L. WHERE THERE IS A TRANSITION IN FLOORING MATERIAL, PROVIDE THE APPROPRIATE SCHLUTER TRIM PER SPECIFICATIONS.

M. ALL SHEET VINYL (SV) FLOORING IS FLASH COVED TO FORM AN INTEGRAL BASE. (REFER TO BASE KEY FOR HEIGHT.)

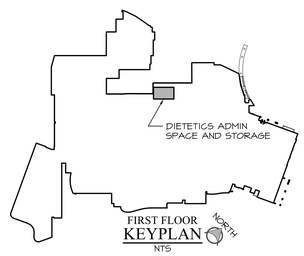

FOR CONSTRUCTION

FULLY SPRINKLERED

FINAL CD SUBMISSION - FOR CONSTUCTION	07-11-12
Revisions:	Date

CONSULTANTS:

STATE OF OHIO
DAVID J. PUSTI
7906332
REGISTERED ARCHITECT

David J. Pusti, License #7906332
Expiration Date 12/31/2013

ARCHITECT/ENGINEERS:

MAKOVICH & PUSTI ARCHITECTS, INC.
111 FRONT STREET BEREA, OHIO 44017
(440) 891-8910 p (440) 891-8906 f

FREDRICK, FREDRICK & HELLER ENGINEERS, INC.
672 EAST ROYALTON ROAD
BROADVIEW HTS., OHIO 44147
TEL. (440) 546-9696
FAX. (440) 546-9695

Drawing Title: PARTIAL BASEMENT FLOOR FINISH PLAN AND FINISH SCHEDULE

Approved: Project Director

Project Title: VAMC WADE PARK CLEVELAND DIETETICS ADMIN SPACE AND STORAGE

Location: 10701 EAST BLVD, CLEVELAND, OHIO 44106

Date | Checked By: MJM | Drawn By

Project Number: 541-12-113

Building Number: 1

Drawing Number: 5-1

Office of Construction and Facilities Management

Department of Veterans Affairs

VA FORM 08-6231