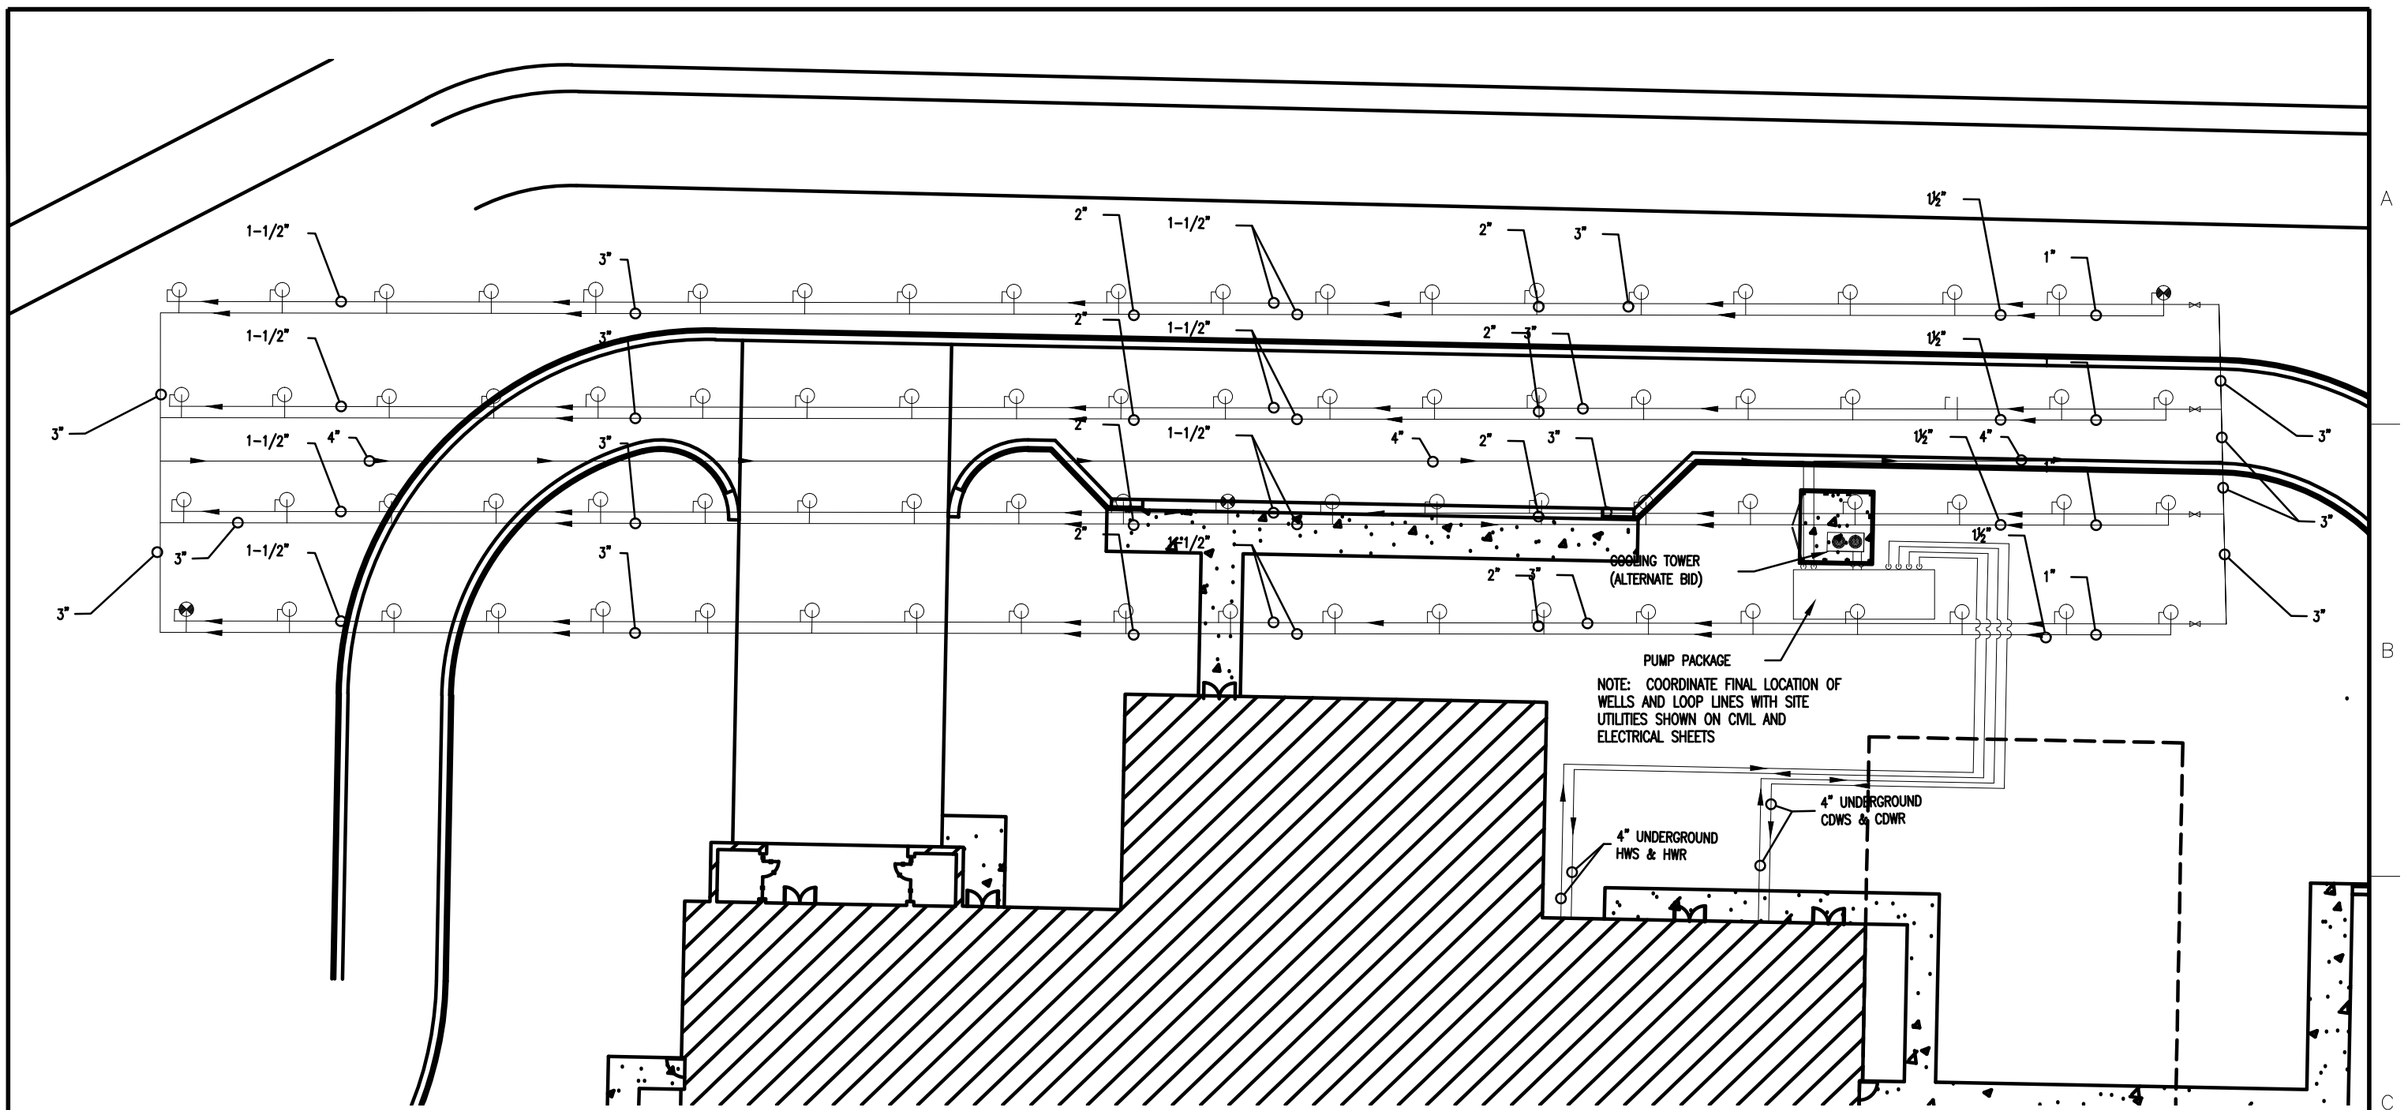

Scale: AS SHOWN

	ARCHITECT/ENGINEERS:	Drawing Title **AMENDMENT #4** **MS001-1**	Project Title PANAMA CITY JOINT OUTPATIENT CLINIC VA GULF COAST HEALTH CARE	Project Number	Office of Construction and Facilities Management
		Approved: Project Director	Location PANAMA CITY, FLORIDA	Building Number	
			Date **09-14-12** / Checked / Drawn	Drawing Number **MS001-1** Dwg. of	Department of Veterans Affairs

K:\Panama City Adendum\Panama template.dwg, 9/14/2012 2:42:34 PM