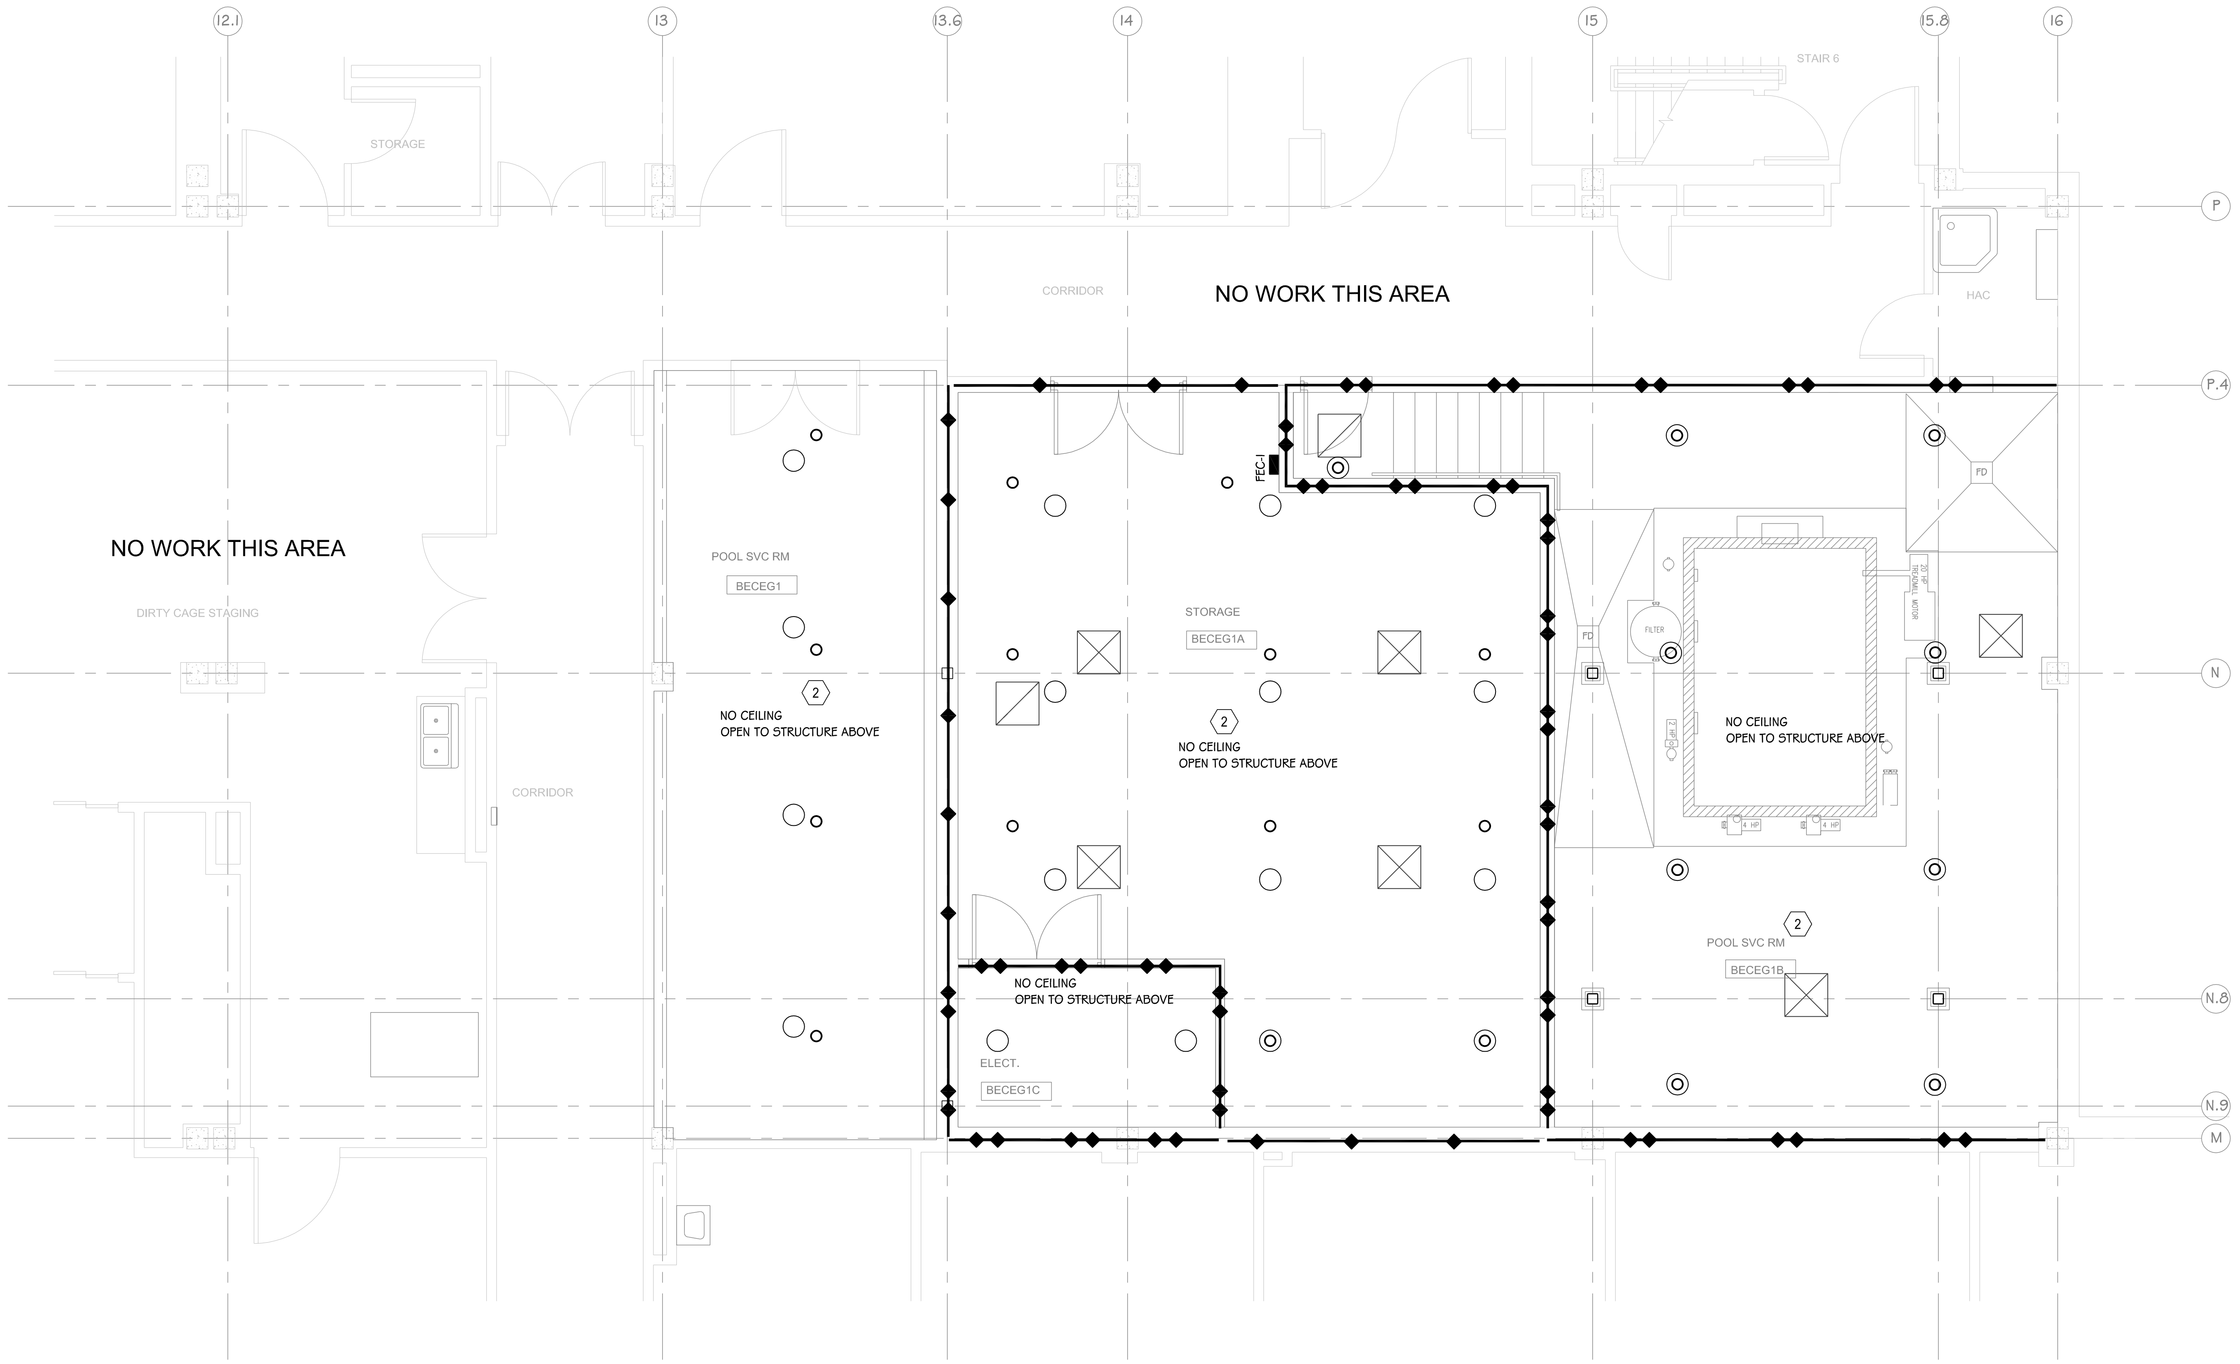

INTENT:

IT IS THE INTENT OF THIS RENOVATION TO RE-USE ALMOST OF THE EXISTING FIRE PROTECTION SYSTEM AS IT IS CURRENTLY INSTALLED. SOME PIPES MAY NEED TO BE RAISED DUE TO NEW CEILING HEIGHTS OR FOR COORDINATION WITH OTHER DISCIPLINES.

RELOCATE ALL EXISTING SPRINKLER HEADS. SURRENDER ANY DEMOLISHED SPRINKLER HEADS AND OTHER MATERIALS TO THE OWNER FOR FIRST RIGHT OF REFUSAL.

INSTALL PLUGS OR NIPPLES WITH CAPS WHEN ARM-OVERS OR BRANCH LINES ARE DEMOLISHED. IT SHALL NOT BE ACCEPTABLE TO LEAVE PIPES IN PLACE THAT DO NOT FEED SPRINKLER HEADS.

SPRINKLER HEAD LEGEND

- FM APPROVED, QUICK RESPONSE, STANDARD COVERAGE, PENDENT SPRINKLER WITH SEMI-RECESSED ESCUTCHEON.
- FM APPROVED, QUICK RESPONSE, STANDARD COVERAGE, UPRIGHT SPRINKLER.
- EXISTING SPRINKLER HEAD
- CONNECTION POINT FOR NEW POOL AREA PIPING

NOTICE:

THERE MAY BE MORE THAN ONE SPRINKLER SYSTEM PROTECTING THE AREAS OF RENOVATION. THE FIRE SUPPRESSION CONTRACTOR SHALL THOROUGHLY FAMILIARIZE THEMSELVES WITH THE AREA OF WORK AND THE FACILITY FIRE SUPPRESSION SYSTEMS. CONTRACTORS SHALL BE HELD FULLY RESPONSIBLE FOR ANY DAMAGES CAUSED AS A RESULT OF THEIR NEGLIGENCE.

THE OWNERS SPRINKLER SYSTEM SHUTDOWN PROCEDURE SHALL BE FOLLOWED AT ALL TIMES. AT NO TIME SHALL THE SPRINKLER SYSTEM(S) BE LEFT OUT OF SERVICE DURING NON-WORK HOURS. THE FIRE SUPPRESSION CONTRACTOR SHALL RESTORE THE SPRINKLER SYSTEM(S) TO NORMAL STANDBY OPERATION AT THE END OF EACH DAYS WORK AND SHALL WALK THE PREMISES TO CHECK FOR LEAKS OR PROBLEMS BEFORE LEAVING FOR THE DAY. THE INSTALLING FIRE SUPPRESSION CONTRACTOR SHALL BE ABLE TO RESPOND TO ANY EMERGENCY SITUATIONS PERTAINING TO THIS WORK WITHIN ONE (1) HOUR.

GROUND FLOOR RENOVATION PLAN - FIRE PROTECTION

SCALE: 1/4"=1'-0"

-5' 0 5' 10' 15'

Revisions:	Date

CONSULTANTS:

WITTENBERG, DELONY & DAVIDSON
ARCHITECTS
400 WEST CAPITOL AVE., LITTLE ROCK, AR 72201
(501) 376-6681

BERNHARD TME ENGINEERS
1 ALLIED DRIVE, SUITE 2600, LITTLE ROCK, AR 72202
(501) 666-6776

MARK R. WOLFFLIN
REGISTERED ENGINEER
AGRICULTURE
COMMERCE
No. 117677
STATE OF TENNESSEE
10/18/17

ARCHITECT/ENGINEERS:

JOHNSON DANFORTH & ASSOCIATES
2200 N. RODNEY PARHAM RD. SUITE 210, LITTLE ROCK, AR 72212
(501) 404-4481

Drawing Title: GROUND FLOOR RENOVATION PLAN - FIRE PROTECTION	Project Title: RENOVATE PHYSICAL MEDICINE AND REHABILITATION POOL AREA	Project Number: 614-16-112	Office of Construction and Facilities Management
Approved: Project Director - - VAPAHCS PLANNING AND ENGINEERING	Location: MEMPHIS TN	Building Number: -	
	Date: 10/18/17 / Checked: - / Drawn: -	Drawing Number: F2.01 Dwg. 1 of 1	

VA FORM 08-6231