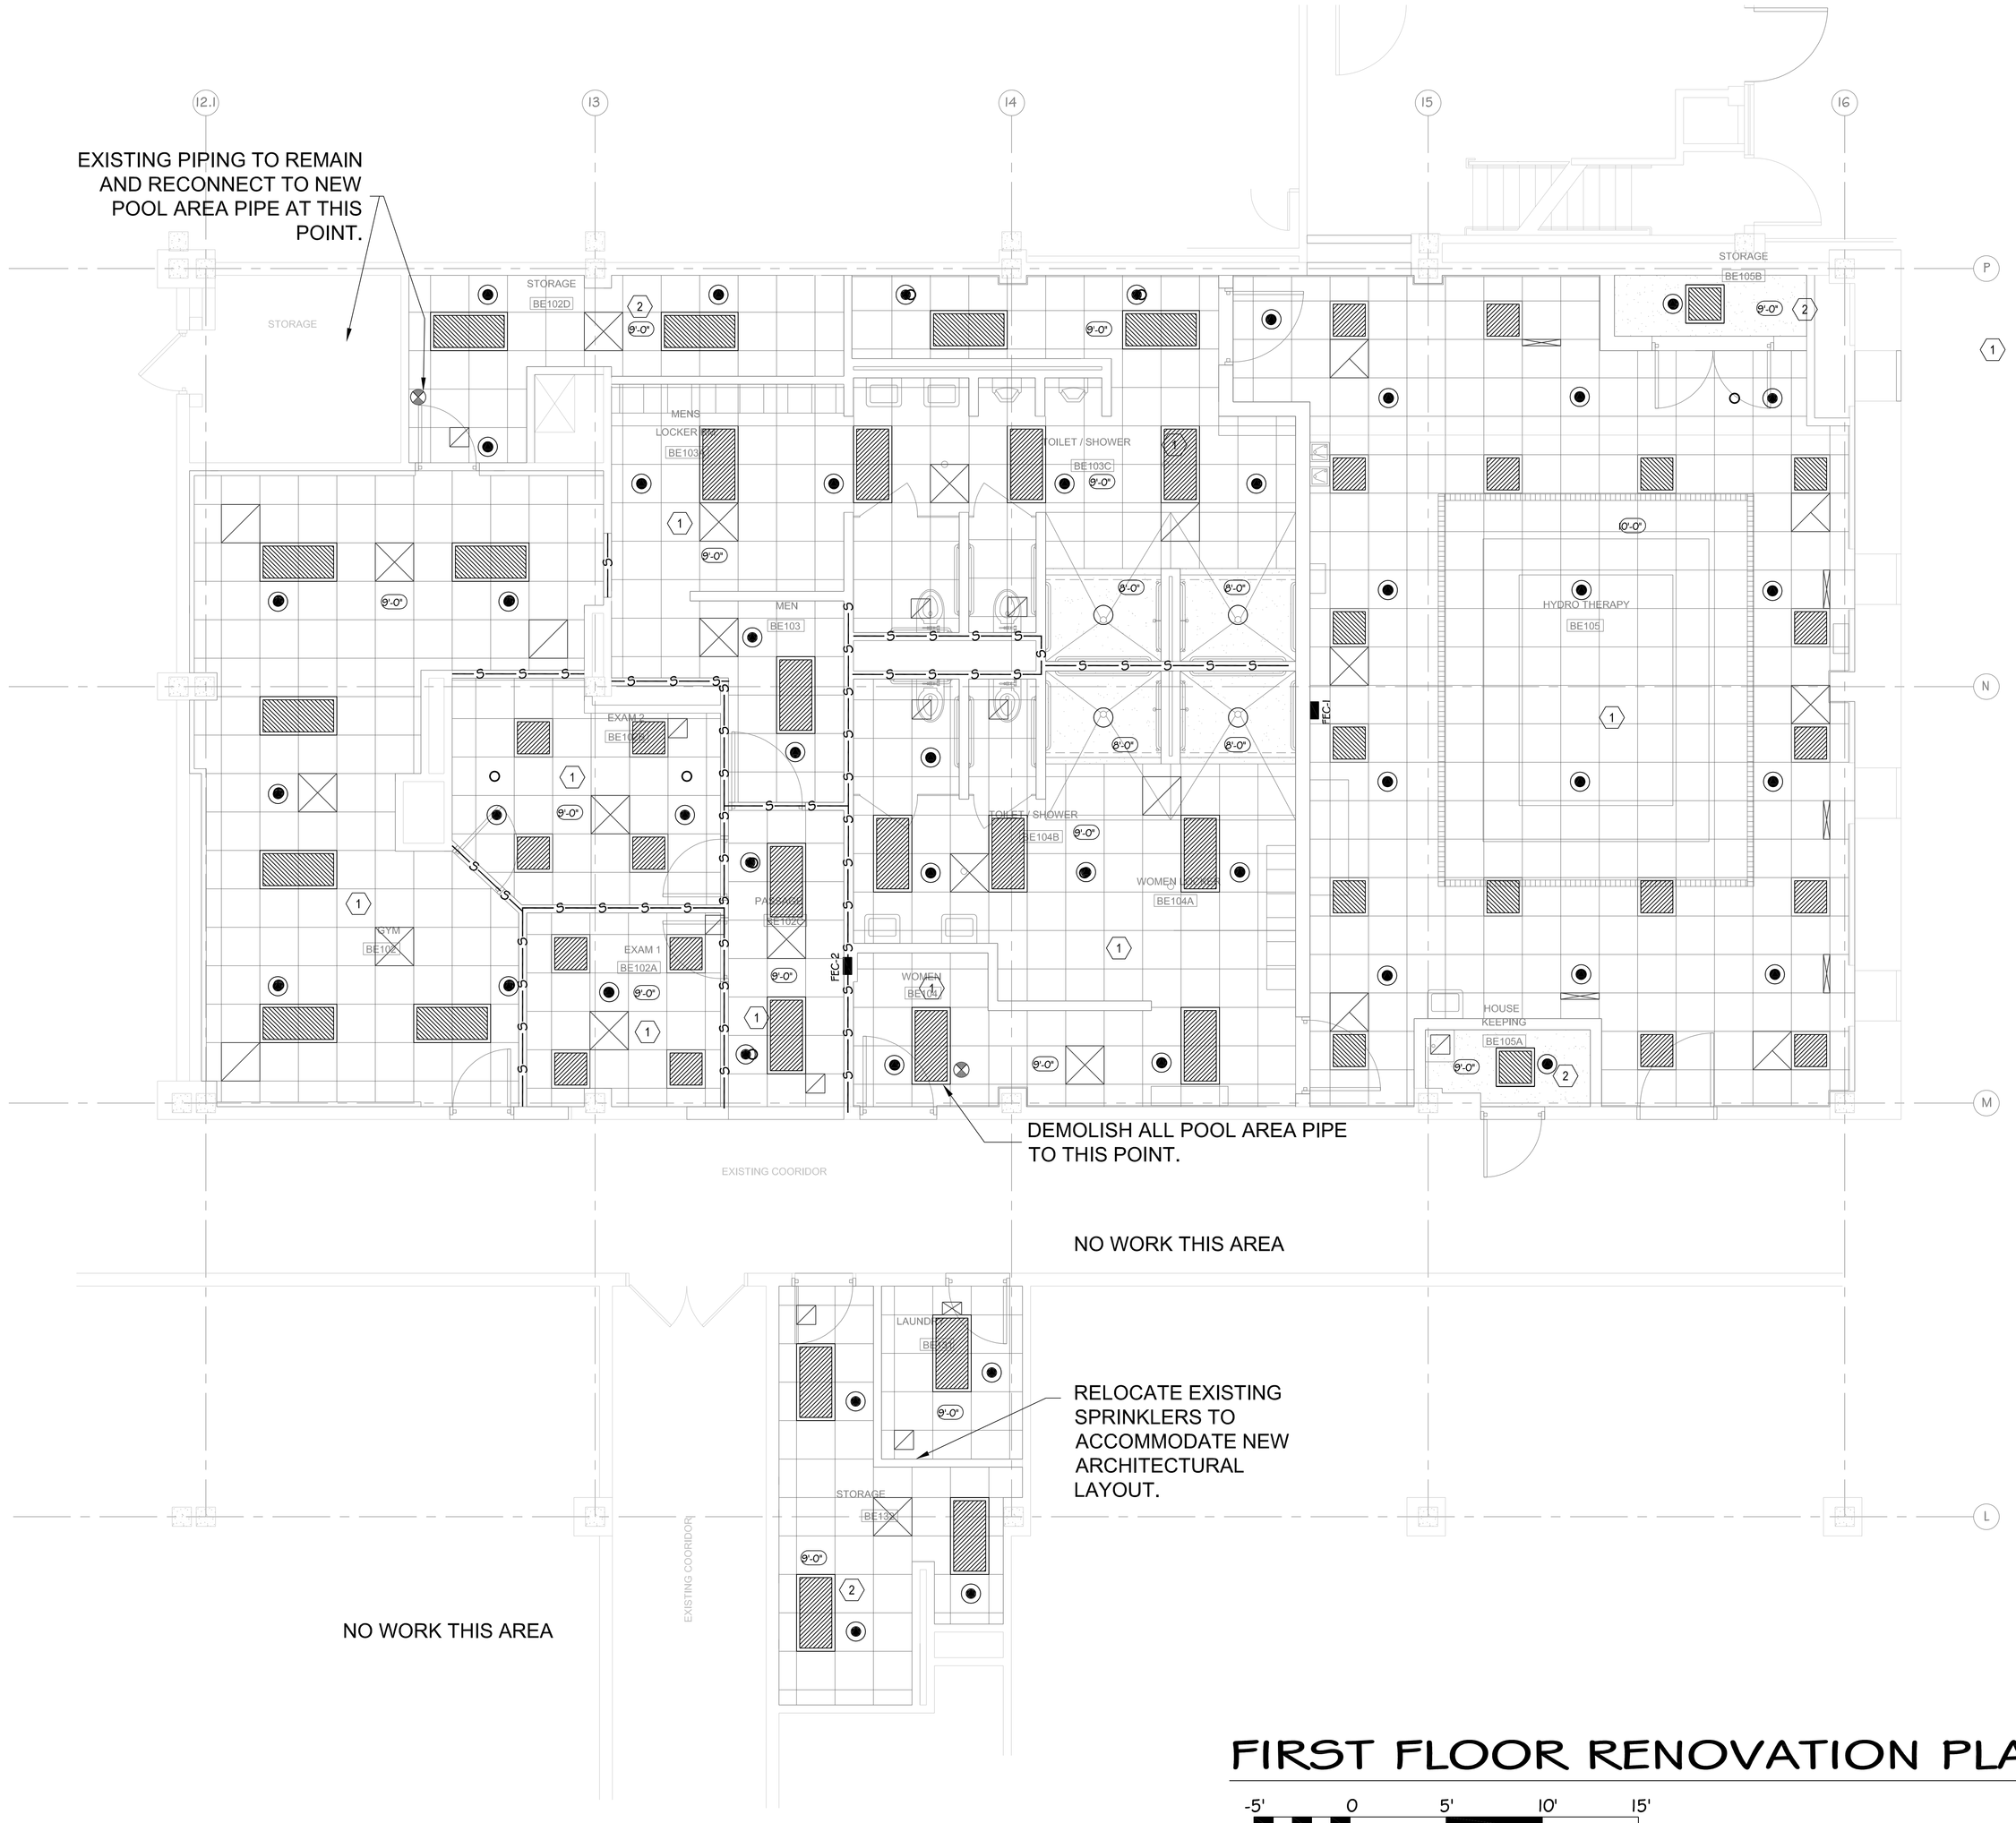

KEYED RENOVATION NOTES: ⬡

1. THIS SPACE SHALL BE CONSIDERED LIGHT HAZARD AND SPRINKLER HEAD COVERAGE SHALL NOT EXCEED 225 SQUARE FEET PER SPRINKLER HEAD.
2. THIS SPACE SHALL BE CONSIDERED ORDINARY HAZARD AND SPRINKLER HEAD COVERAGE SHALL NOT EXCEED 130 SQUARE FEET PER SPRINKLER HEAD.

SPRINKLER HEAD LEGEND

- FM APPROVED, QUICK RESPONSE, STANDARD COVERAGE, PENDENT SPRINKLER WITH SEMI-RECESSED ESCUTCHEON.
- EXISTING SPRINKLER HEAD
- CONNECTION POINT FOR NEW POOL AREA PIPING

NOTICE:

THERE MAY BE MORE THAN ONE SPRINKLER SYSTEM PROTECTING THE AREAS OF RENOVATION. THE FIRE SUPPRESSION CONTRACTOR SHALL THOROUGHLY FAMILIARIZE THEMSELVES WITH THE AREA OF WORK AND THE FACILITY FIRE SUPPRESSION SYSTEMS. CONTRACTORS SHALL BE HELD FULLY RESPONSIBLE FOR ANY DAMAGES CAUSED AS A RESULT OF THEIR NEGLIGENCE.

THE OWNERS SPRINKLER SYSTEM SHUTDOWN PROCEDURE SHALL BE FOLLOWED AT ALL TIMES. AT NO TIME SHALL THE SPRINKLER SYSTEM(S) BE LEFT OUT OF SERVICE DURING NON-WORK HOURS. THE FIRE SUPPRESSION CONTRACTOR SHALL RESTORE THE SPRINKLER SYSTEM(S) TO NORMAL STANDBY OPERATION AT THE END OF EACH DAYS WORK AND SHALL WALK THE PREMISES TO CHECK FOR LEAKS OR PROBLEMS BEFORE LEAVING FOR THE DAY. THE INSTALLING FIRE SUPPRESSION CONTRACTOR SHALL BE ABLE TO RESPOND TO ANY EMERGENCY SITUATIONS PERTAINING TO THIS WORK WITHIN ONE (1) HOUR.

NOTICE TO CONTRACTORS:

THE FIRE PROTECTION SYSTEMS DESIGNER IS CAUTIONED TO CAREFULLY COORDINATE AND CONSIDER ROUTINGS OF ALL FIRE PROTECTION PIPES AND LOCATIONS OF FIRE SPRINKLER HEADS WITH ALL OTHER DISCIPLINES (ALL STRUCTURAL ELEMENTS, HVAC DUCTWORK, ALL ABOVE CEILING PIPING SYSTEMS, LIGHTING FIXTURES, PLUMBING, MEDICAL GAS, ETC.), AS THERE WILL BE LIMITED SPACE ABOVE CEILINGS AND IN CHASES. THE SHORTEST ROUTE / DISTANCE BETWEEN ANY TWO POINTS MAY NOT BE THE ACCEPTABLE ROUTE, DUE TO EXISTING CONSTRUCTION FEATURES OR CONFLICTS WITH OTHER DISCIPLINES. THE FIRE PROTECTION DESIGNER IS CAUTIONED TO PERFORM A VERY DETAILED SURVEY OF THE BUILDING, EXISTING OR PLANNED, AND CAREFULLY REVIEW ALL PROJECT DRAWINGS AND DETAILS DURING DESIGN OF THE FIRE PROTECTION SYSTEMS.

THE INSTALLING FIRE PROTECTION CONTRACTOR SHALL BE RESPONSIBLE FOR COORDINATING WITH THE GENERAL CONTRACTOR AND OTHER TRADES PRIOR TO FABRICATION AND DURING INSTALLATION. GREAT CARE AND GOOD CRAFTSMANSHIP DURING INSTALLATION IS EXPECTED AT ALL TIMES TO AVOID UNNECESSARY AND UNWANTED DAMAGE TO ANY PART OR FEATURE OF THE BUILDING, EXISTING OR PLANNED. THE INSTALLING CONTRACTOR IS CAUTIONED TO VERIFY ANY AND ALL PENETRATIONS PRIOR TO CUTTING OR DRILLING HOLES FOR PIPES. CONTRACTOR IS FURTHER CAUTIONED TO PRE-DRILL HOLES FOR HANGER ATTACHMENTS, SO AS TO NOT SPLIT, CRACK OR OTHERWISE DAMAGE ANY STRUCTURAL FRAMING MEMBERS OR CONCRETE SLABS. PENETRATIONS OF STRUCTURAL MEMBERS IS STRICTLY PROHIBITED WITHOUT A PROPERLY EXECUTED, WRITTEN APPROVAL FROM THE STRUCTURAL ENGINEER OF RECORD. IT MAY BE NECESSARY FOR PIPES TO DROP DOWN, GO UNDER AND RISE UP AT BEAMS, OTHER STRUCTURAL FEATURES OR OTHER BUILDING SYSTEMS. AT ALL TIMES THIS SHALL BE AT CONTRACTOR'S EXPENSE. CONTRACTOR IS CAUTIONED TO COORDINATE WITH ALL OTHER DISCIPLINES.

FIRST FLOOR RENOVATION PLAN - FIRE PROTECTION

SCALE: 1/4"=1'-0"

-5' 0 5' 10' 15'

Revisions:	Date

CONSULTANTS:

WITTENBERG, DELONY & DAVIDSON
ARCHITECTS
400 WEST CAPITOL AVE., LITTLE ROCK, AR 72201
(501) 376-6681

BERNHARD TME ENGINEERS
1 ALLIED DRIVE, SUITE 2600, LITTLE ROCK, AR 72202
(501) 666-6776

MARK W. DAVIS — REGISTERED ARCHITECT — STATE OF TENNESSEE — 11787 — 10/18/17

ARCHITECT/ENGINEERS:

JOHNSON DANFORTH & ASSOCIATES
2200 N. RODNEY PARHAM RD. SUITE 210, LITTLE ROCK, AR 72212
(501) 404-4481

Drawing Title	FIRST FLOOR RENOVATION PLAN - FIRE PROTECTION
Approved Project Director	-
	-
	VAPAHCS PLANNING AND ENGINEERING
Project Title	RENOVATE PHYSICAL MEDICINE AND REHABILITATION POOL AREA
Location	MEMPHIS TN
Date	10/18/17
Checked	-
Drawn	-
Project Number	614-16-112
Building Number	-
Drawing Number	F2.02
Dwg. 1 of 1	

Office of Construction and Facilities Management

VA FORM 08-6231