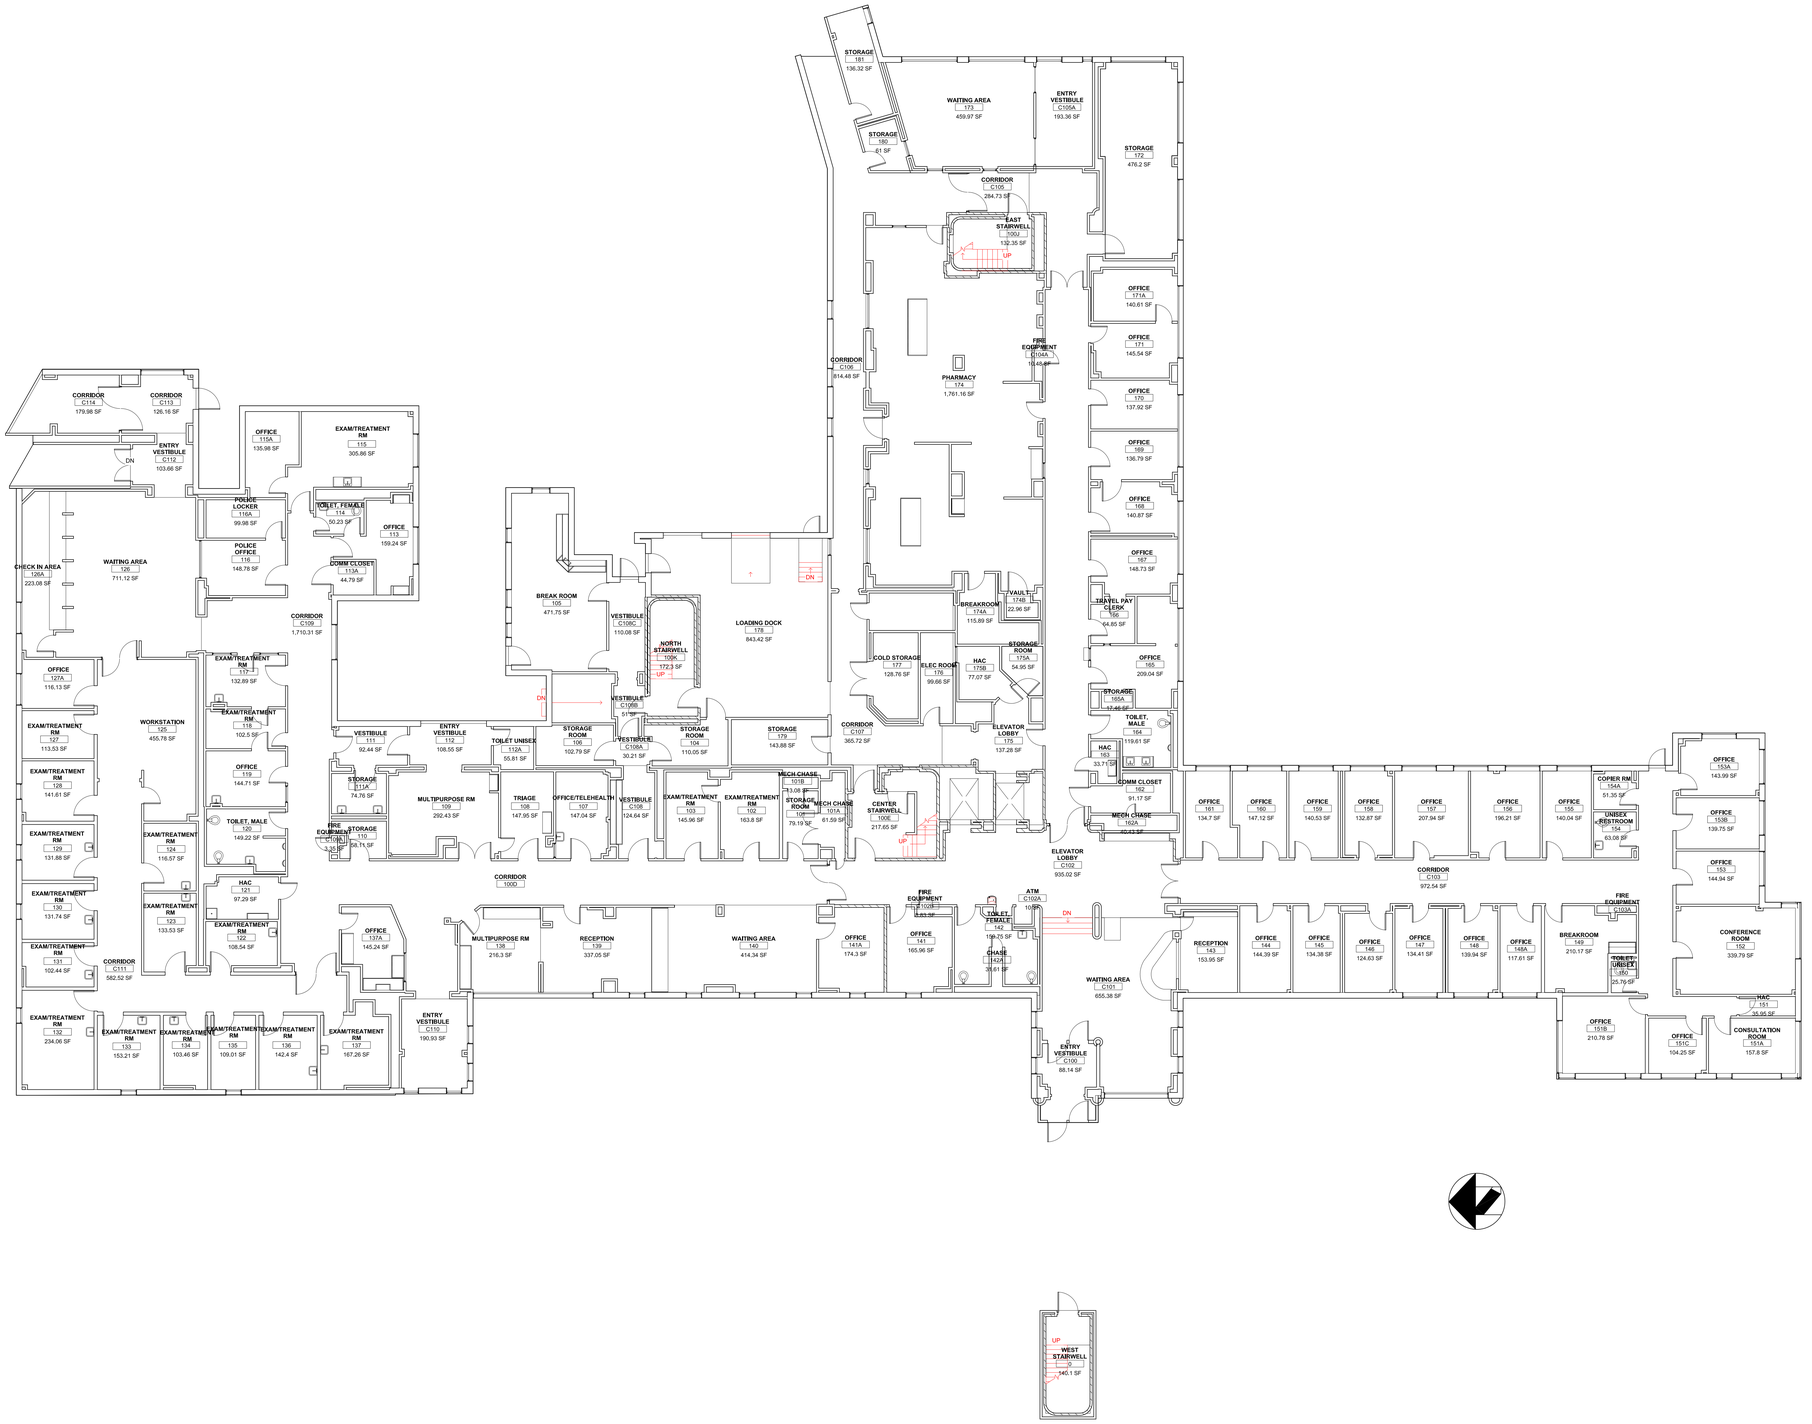
STORAGE 181 136.32 SF
WAITING AREA 173 459.97 SF
ENTRY VESTIBULE C105A 193.36 SF
STORAGE 180 61 SF
STORAGE 172 476.2 SF
CORRIDOR C105 284.73 SF
EAST STAIRWELL 300J 132.35 SF
UP
OFFICE 171A 140.61 SF
OFFICE 171 145.54 SF
OFFICE 170 137.92 SF
OFFICE 169 136.79 SF
OFFICE 168 140.87 SF
OFFICE 167 148.73 SF
TRAVEL PAY CLERK 166 64.85 SF
OFFICE 165 209.04 SF
STORAGE 165A 17.46 SF
TOILET, MALE 164 119.61 SF
HAC 163 33.71 SF
COMM CLOSET 162 91.17 SF
MECH CHASE 162A 40.43 SF
OFFICE 161 134.7 SF
OFFICE 160 147.12 SF
OFFICE 159 140.53 SF
OFFICE 158 132.87 SF
OFFICE 157 207.94 SF
OFFICE 156 196.21 SF
OFFICE 155 140.04 SF
COPIER RM 154A 51.35 SF
UNISEX RESTROOM 154 63.08 SF
OFFICE 153A 143.99 SF
OFFICE 153B 139.75 SF
OFFICE 153 144.94 SF
CONFERENCE ROOM 152 339.79 SF
HAC 151 45.98 SF
CONSULTATION ROOM 151A 157.8 SF
OFFICE 151B 210.78 SF
OFFICE 151C 104.25 SF
FIRE EQUIPMENT C103A
TOILET-UNISEX 150 25.79 SF
BREAKROOM 149 210.17 SF
OFFICE 148A 117.61 SF
OFFICE 148 139.94 SF
OFFICE 147 134.41 SF
OFFICE 146 124.63 SF
OFFICE 145 134.38 SF
OFFICE 144 144.39 SF
RECEPTION 143 153.95 SF
CORRIDOR C103 972.54 SF
ELEVATOR LOBBY C102 935.02 SF
WAITING AREA C101 855.38 SF
ENTRY VESTIBULE C100 88.14 SF
ATM C100A 10 SF
TOILET, FEMALE 142 199.25 SF
CHASE 142A 36.61 SF
FIRE EQUIPMENT C103B 3.83 SF
OFFICE 141 165.96 SF
OFFICE 141A 174.3 SF
CENTER STAIRWELL 100E 217.65 SF
MECH CHASE 101A 61.59 SF
MECH CHASE 101B 73.08 SF
STORAGE ROOM 108 79.19 SF
EXAM/TREATMENT RM 102 163.8 SF
EXAM/TREATMENT RM 103 145.96 SF
VESTIBULE C108 104.64 SF
OFFICE/TELEHEALTH 107 147.04 SF
TRIAGE 106 147.95 SF
MULTIPURPOSE RM 109 292.43 SF
STORAGE 111A 74.76 SF
VESTIBULE 111 92.44 SF
ENTRY VESTIBULE 112 108.55 SF
TOILET UNISEX 112A 55.81 SF
STORAGE ROOM 106 102.79 SF
VESTIBULE C106A 30.21 SF
STORAGE ROOM 104 110.05 SF
STORAGE 179 143.88 SF
CORRIDOR C107 365.72 SF
ELEVATOR LOBBY 175 137.26 SF
HAC 175B 77.07 SF
STORAGE ROOM 175A 54.95 SF
BREAKROOM 174A 115.89 SF
VAULT 174B 22.96 SF
COLD STORAGE 177 128.76 SF
ELEC ROOM 176 99.66 SF
LOADING DOCK 178 643.42 SF
NORTH STAIRWELL 100N 172.3 SF
VESTIBULE C106B 51 SF
VESTIBULE C106C 110.08 SF
BREAK ROOM 105 471.75 SF
DN
CORRIDOR C106 814.48 SF
PHARMACY 174 1,761.16 SF
FIRE EQUIPMENT C104A 10.45 SF
CORRIDOR C114 179.98 SF
CORRIDOR C113 126.16 SF
ENTRY VESTIBULE C112 103.66 SF
OFFICE 115A 135.98 SF
EXAM/TREATMENT RM 115 305.86 SF
POLICE LOCKER 116A 99.98 SF
TOILET, FEMALE 114 50.23 SF
OFFICE 113 159.24 SF
POLICE OFFICE 116 148.76 SF
COMM CLOSET 113A 44.78 SF
CHECK IN AREA 126A 223.08 SF
WAITING AREA 126 711.12 SF
CORRIDOR C109 1,710.31 SF
OFFICE 127A 116.13 SF
EXAM/TREATMENT RM 127 113.53 SF
EXAM/TREATMENT RM 126 141.61 SF
EXAM/TREATMENT RM 129 131.88 SF
EXAM/TREATMENT RM 130 131.74 SF
EXAM/TREATMENT RM 131 102.44 SF
CORRIDOR C111 582.52 SF
EXAM/TREATMENT RM 132 234.06 SF
EXAM/TREATMENT RM 133 153.21 SF
EXAM/TREATMENT RM 134 103.46 SF
EXAM/TREATMENT RM 135 109.01 SF
EXAM/TREATMENT RM 136 142.4 SF
EXAM/TREATMENT RM 137 167.26 SF
ENTRY VESTIBULE C110 190.93 SF
WORKSTATION 125 455.78 SF
EXAM/TREATMENT RM 117 132.89 SF
EXAM/TREATMENT RM 118 102.5 SF
OFFICE 119 144.71 SF
TOILET, MALE 120 149.22 SF
EXAM/TREATMENT RM 124 116.57 SF
EXAM/TREATMENT RM 123 133.53 SF
HAC 121 97.29 SF
EXAM/TREATMENT RM 122 108.54 SF
FIRE EQUIPMENT C109A 3.28 SF
STORAGE 110 50.71 SF
OFFICE 137A 145.24 SF
MULTIPURPOSE RM 138 216.3 SF
RECEPTION 139 337.05 SF
WAITING AREA 140 414.34 SF
CORRIDOR 1000
STAIRWELL 0 140.1 SF
UP
KEY PLAN
Drawing Title
BUILDING 1
1ST FLOOR
Project Title
LIFE SAFETY
Date
05/10/2017
Project No.
Drawing No.
Dwg. of
APPROVED: CHIEF, ENG. SERVICE
Drawn
APPROVED: MEDICAL CENTER DIRECTOR
Checked
Building Number
Location
Sam Rayburn Memorial Veterans Center
BONHAM, TEXAS
Veterans Administration