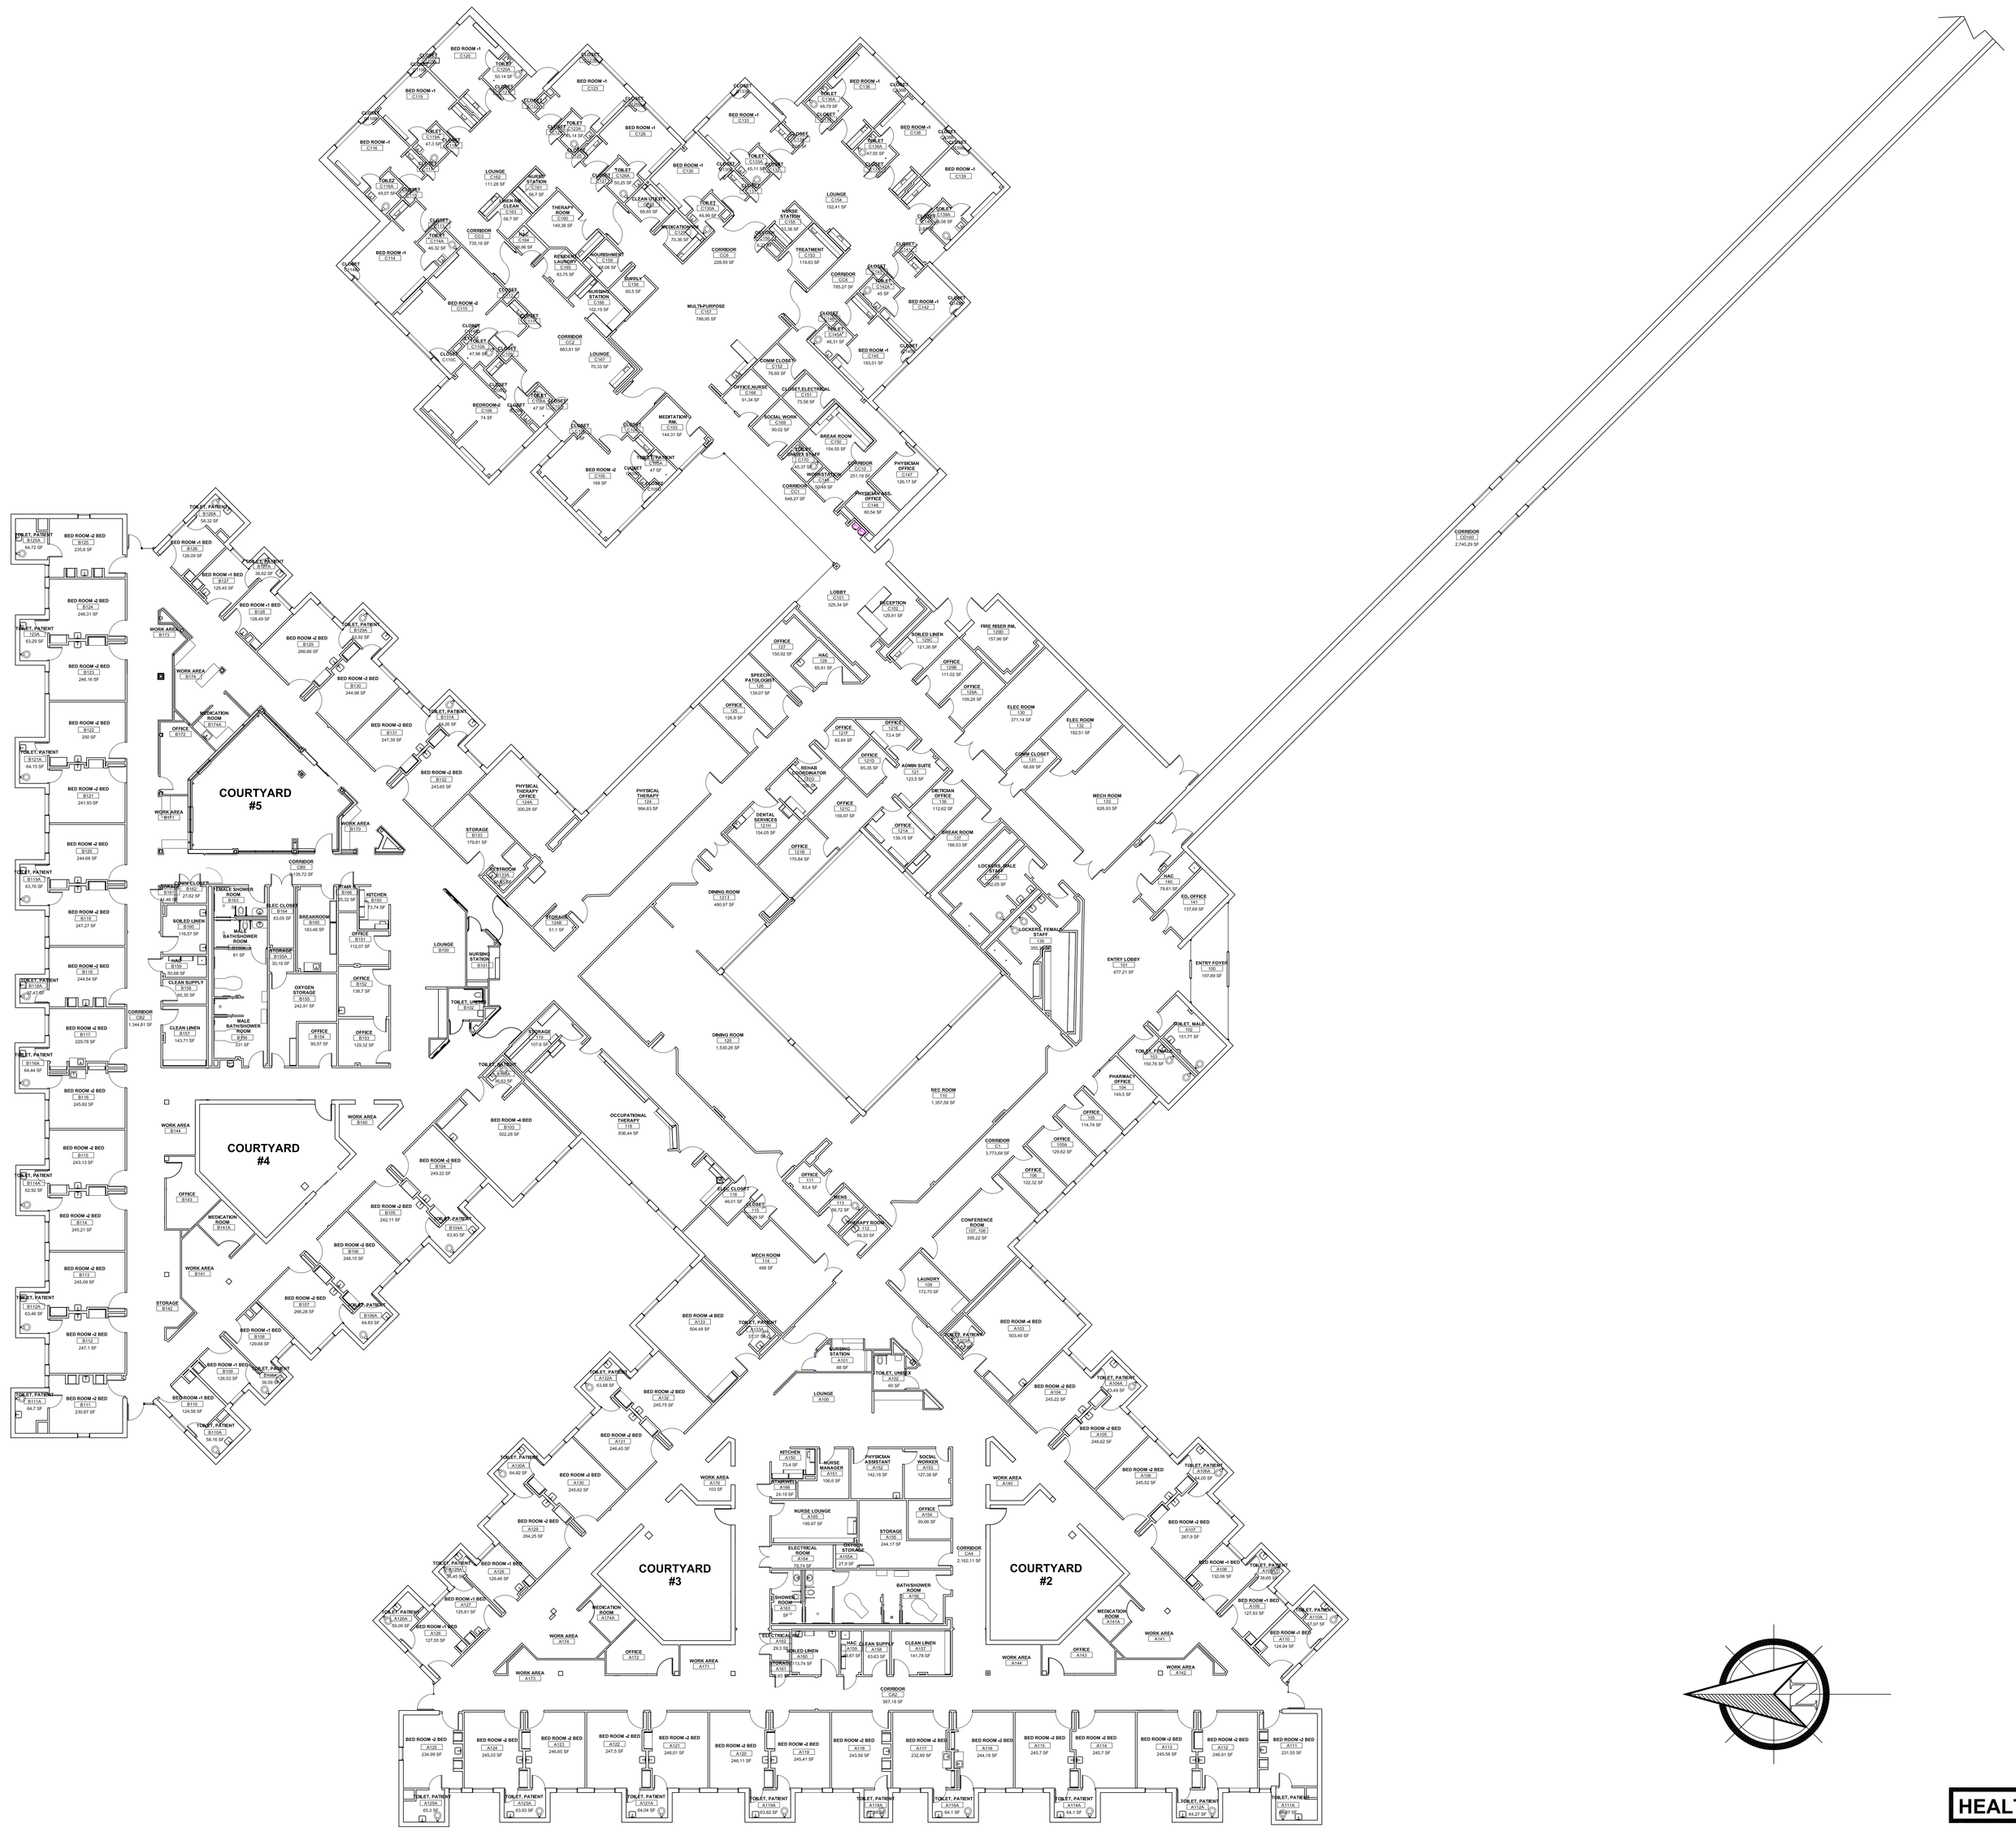

HEALTH CARE

UPDATE LIFE SAFETY	05/10/2017-MK
EDIT SUITES - ADD HATCH LEGEND	1/11/14 - GT
ADD_STORAGE_HATCH	12/20/13
REVISION	DATE

Seal

Seal

Drawing Title: **BUILDING 60**

Approved:

Project Title: **FLOOR PLAN**

Building Number: 60

Drawn By: VA

Checked by:

Location: 4500 South lancaster Road Dallas, TX 75216

Date: 07/25/2019

Project No.:

Drawing No.:

Dwg. of

VA NORTH TEXAS HEALTH CARE SYSTEM

VANTHCS Dallas, Texas