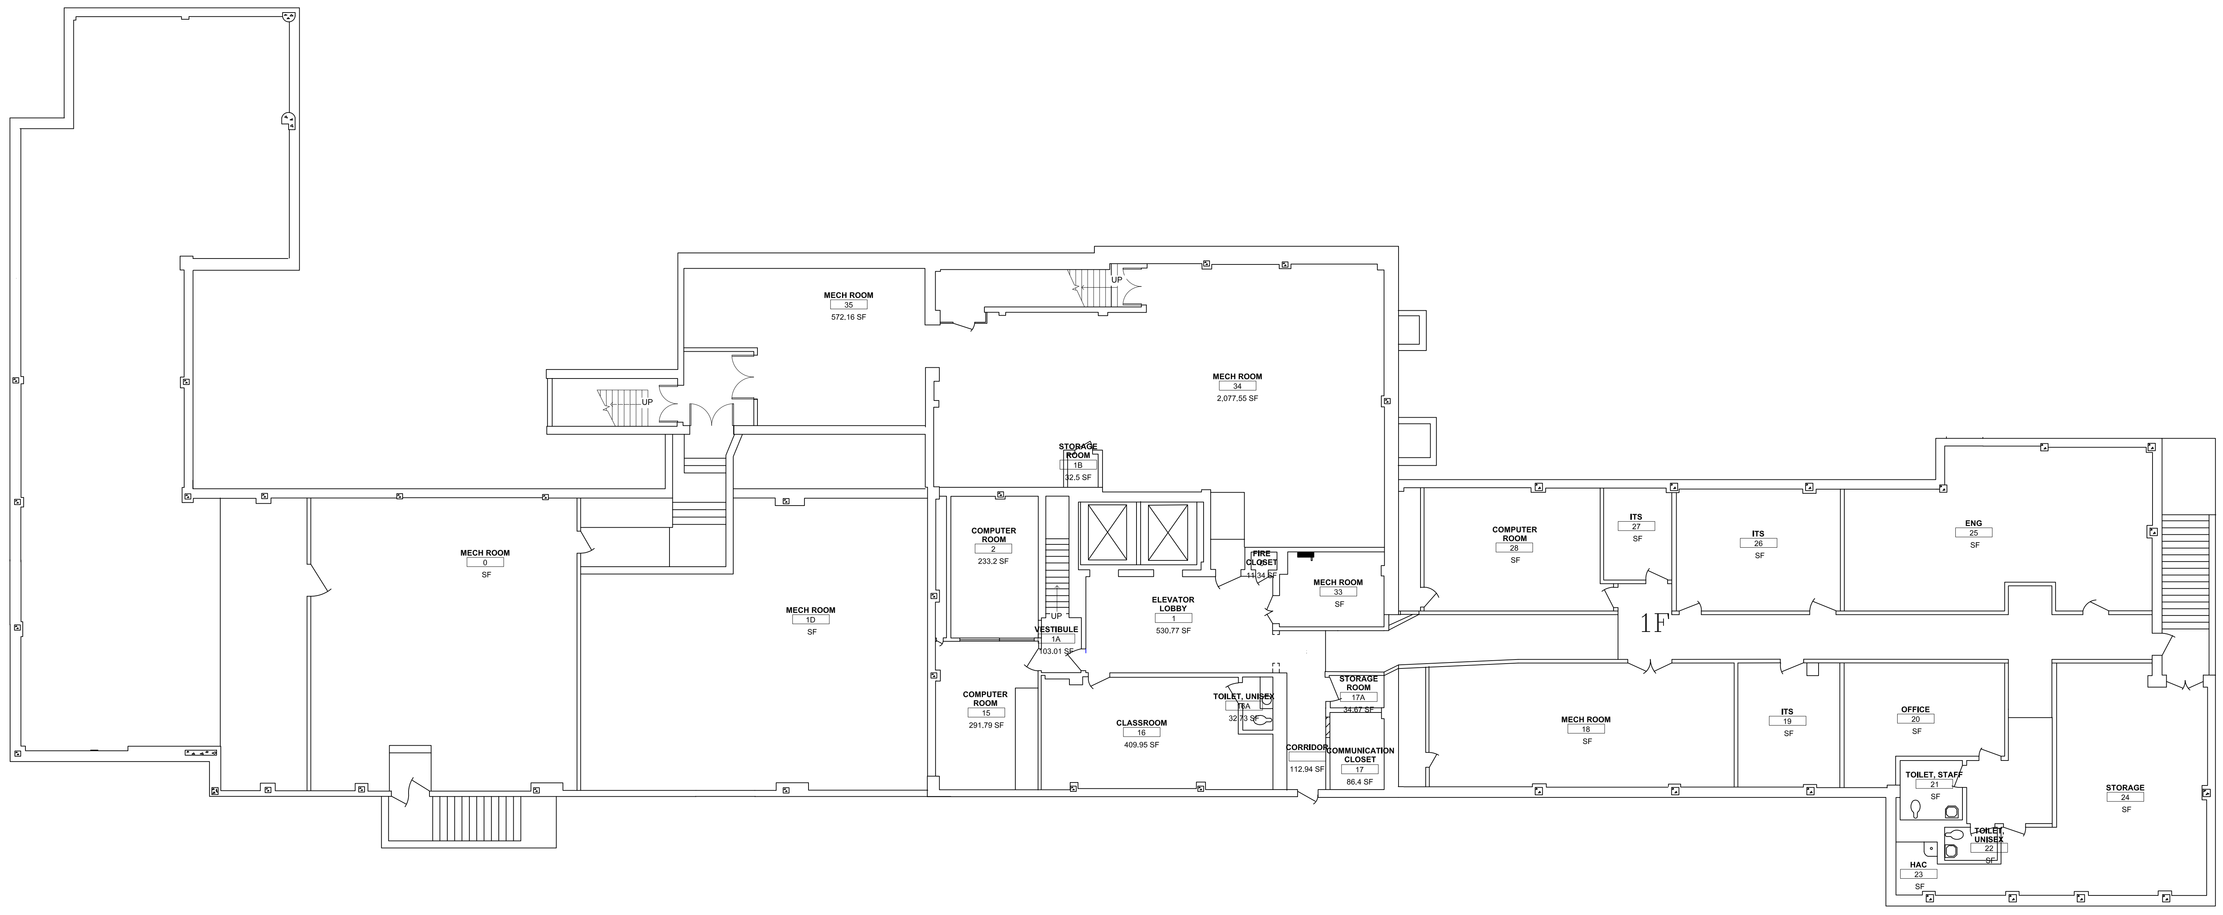

FULLY SPRINKLERED

BUSINESS OCCUPANCY

KEY PLAN

Drawing Title: BUILDING 1 BASEMENT		Project Title: LIFE SAFETY	Date: 05/22/2017
			Project No.
APPROVED: CHIEF, ENG. SERVICE	Drawn	Building Number	Drawing No.
APPROVED: MEDICAL CENTER DIRECTOR	Checked	Location: Sam Rayburn Memorial Veterans Center BONHAM, TEXAS	Dwg. of

Veterans Administration