GENERAL NOTES:

1. DASHED LINES INDICATE AREAS OF CEILING TILE & GRID REMOVAL REQUIRED FOR INSTALLATION OF NEW HVAC SYSTEM. NOTE: CEILING, WALL AND FINISH DEMOLITION WILL BE DONE BY VA IN THE AREA INDICATED. CONTRACTOR SHALL COORDINATE DEMOLITION OF RELATED MECHANICAL AND ELECTRICAL WORK.
2. SEE MECHANICAL AND ELECTRICAL DRAWINGS FOR RELATED WORK.
3. SEE SHEET 2 FOR CEILING INSTALLATION.
4. NEW TILE & GRID IN GOOD CONDITION WHERE INDICATED BY NOTE A MAY BE SALVAGED & REINSTALLED.

DEMOLITION NOTES:

1. REMOVE WALL FOR NEW DOOR LOCATION.
2. REMOVE DOOR, FRAME AND HARDWARE.
3. REMOVE WINDOW, STONE SILL AND MASONRY AT JAMB TO WIDEN OPENING FOR NEW LOUVER.
4. REMOVE TOILET PARTITION.
5. REMOVE TOILET ACCESSORIES.
6. REMOVE PLUMBING FIXTURE. SEE MECH. DWGS.
7. REMOVE PLASTER CEILING AND SUSPENSION SYSTEM.
8. REMOVE ACCESS PANEL.
9. SAWCUT OPENING THROUGH EXISTING CONCRETE FIRST FLOOR FOR NEW DUCTWORK. SEE DET. 4/1 FOR NEW STRUCTURE. VERIFY SIZE WITH MECH. DWGS.
10. REMOVE SPRINKLER HEAD. SEE MECH. DWGS.
11. REMOVE EXHAUST GRILLE. SEE MECH. DWGS.
12. REMOVE EXISTING DOOR AND FRAME. CUT OUT AN EIGHT FOOT OPENING FROM REMOVED DOOR FRAME TO THE EAST. BUILD A TEMPORARY WALL TO ENCLOSE THE EIGHT FOOT OPENING. TEMPORARY WALL IS TO BE CONSTRUCTED OF METAL STUDS AND HAVE 5/8" GYPSUM BOARD ON EACH SIDE. WALL TO BE FLOOR TO DECK AND NOT PROTRUDE MORE THAN 12" INTO CORRIDOR AND CAN BE REMOVED TO MOVE HVAC EQUIPMENT INTO ROOM 21A. WALL MUST BE SMOKE TIGHT. MAKE WALL FLOOR TO PAN.

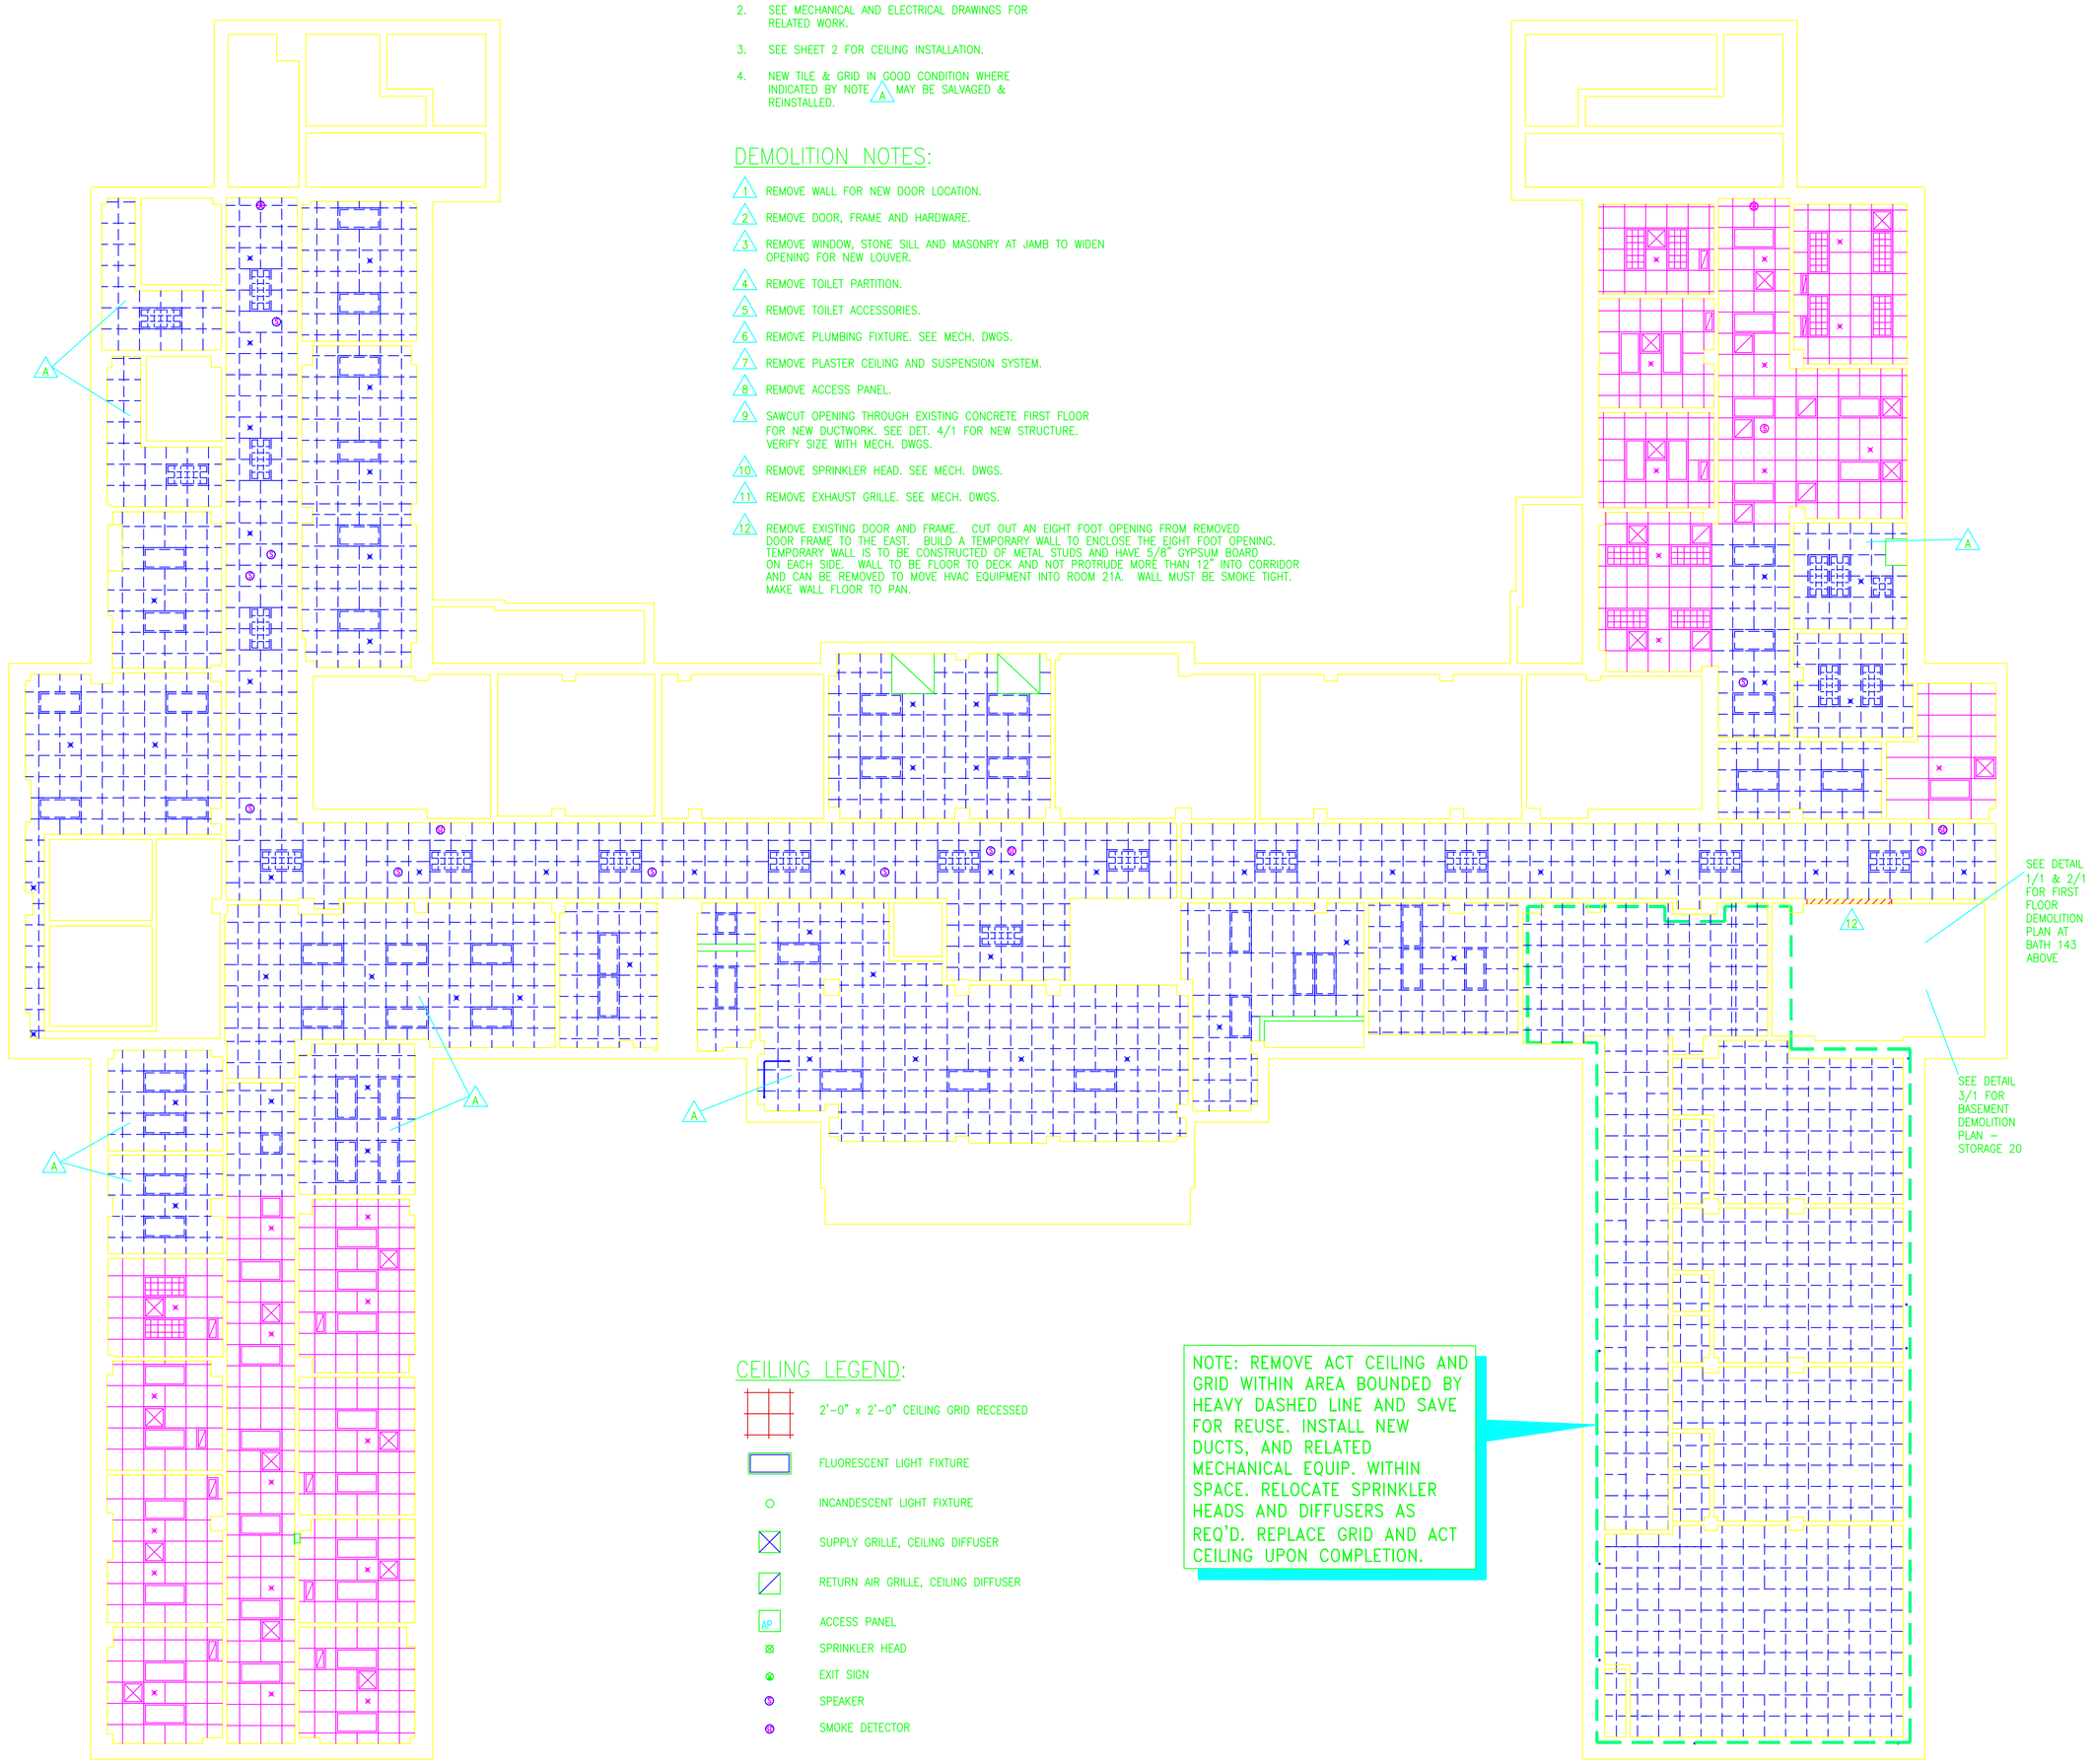

CEILING LEGEND:

- 2'-0" x 2'-0" CEILING GRID RECESSED
- FLUORESCENT LIGHT FIXTURE
- INCANDESCENT LIGHT FIXTURE
- SUPPLY GRILLE, CEILING DIFFUSER
- RETURN AIR GRILLE, CEILING DIFFUSER
- AP ACCESS PANEL
- SPRINKLER HEAD
- EXIT SIGN
- SPEAKER
- SMOKE DETECTOR

NOTE: REMOVE ACT CEILING AND GRID WITHIN AREA BOUNDED BY HEAVY DASHED LINE AND SAVE FOR REUSE. INSTALL NEW DUCTS, AND RELATED MECHANICAL EQUIP. WITHIN SPACE. RELOCATE SPRINKLER HEADS AND DIFFUSERS AS REQ'D. REPLACE GRID AND ACT CEILING UPON COMPLETION.

BASEMENT CEILING DEMOLITION PLAN
1/8"=1'-0"

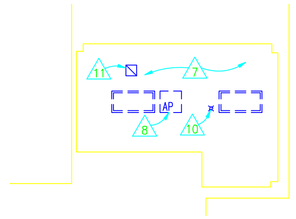

1/1 FIRST FLOOR REF. CLG. DEMOLITION PLAN – BATH 143
1/8"=1'-0"

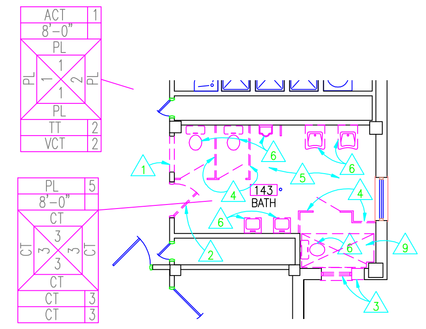

2/1 FIRST FLOOR DEMOLITION PLAN – BATH 143
1/8"=1'-0"

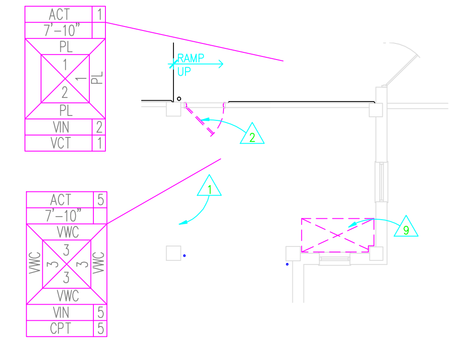

3/1 BASEMENT DEMOLITION PLAN – STORAGE 20
1/8"=1'-0"

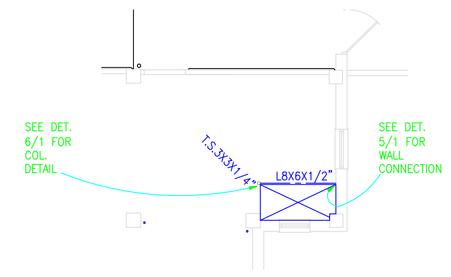

4/1 STRUCTURAL PLAN AT OPG. THRU 1ST. FL.
1/8"=1'-0"

EXISTING FINISH LEGEND

FINISH ABBREVIATONS:

ACT	–	ACOUSTIC CEILING TILE
BDR	–	WALLPAPER BORDER
BLOCK	–	GLAZED MASONRY UNIT
BRICK	–	BRICK
CMU	–	CONCRETE MASONRY UNIT
CONC	–	CONCRETE
CPT	–	CARPET
C.T.	–	CERAMIC TILE
EXPS	–	EXPOSED STRUCTURE
GWB	–	GYPSUM WALL BOARD
P	–	PAINT
PL	–	PLASTER
SCTU	–	STRUCTURAL CLAY TILE UNIT
TT	–	TERRAZZO
VCT	–	VINYL COMPOSITE TILE
VIN	–	VINYL BASE
VWC	–	VINYL WALL COVERING
WNS	–	WAINSCOT

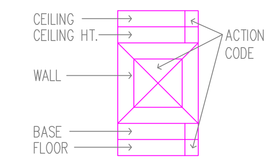

ACTION CODE

1. EXISTING FINISH REMAINS
2. EXISTING FINISH REMAINS – PATCH TO MATCH WHERE DAMAGED BY DEMOLITION.
3. REMOVE WALL FINISH ONLY. EXISTING PARTITION REMAINS.
4. EXISTING PARTITION TO BE REMOVED AT AREAS DESIGNATED AS DASHED LINES.
5. REMOVE EXISTING FINISH AS REQUIRED FOR REMODELING.

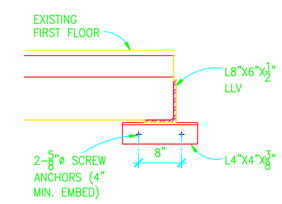

5/1 CONNECTION TO WALL
3/4"=1'-0"

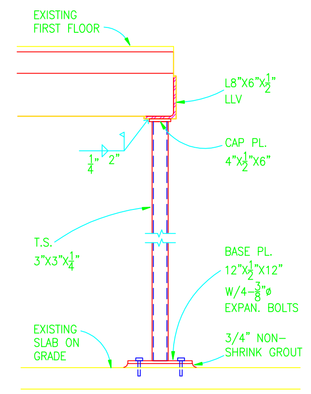

6/1 SECTION
3/4"=1'-0"

No	REVISION	DATE

IMAGE GROUP
IMAGE GROUP INC., Architecture & Interiors
409 CENTER AVENUE, SUITE 300
MOORHEAD, MN 56560

I hereby certify that this plan specification, or report was prepared by me or under my direct supervision, and that I am duly Registered Architect under the laws of the State of Minnesota.

Date_____ Reg. No. 21365

APPROVED: SERVICE LINE DIRECTOR DATE:	APPROVED: INFECTION CONTROL NURSE DATE:
APPROVED: SERVICE LINE DIRECTOR DATE:	APPROVED: PATIENT SAFETY DATE:
APPROVED: PROJECTS SECTION MANAGER DATE:	APPROVED: CHIEF OF POLICE DATE:
APPROVED: DIRECTOR FMS DATE:	APPROVED: SAFETY MANAGER DATE:

DRAWING TITLE: BASEMENT CEILING DEMOLITION PLAN

APPROVED: CHIEF OF STAFF DATE:

APPROVED: MEDICAL CENTER DIRECTOR DATE:

PROJECT TITLE: BUILDING 29 BASEMENT HVAC

BUILDING No: 29 | CHECKED BY: RM | DRAWN: KS

LOCATION: VA MEDICAL CENTER ST.CLOUD, MN 56303

DATE: DECEMBER 1, 2008
PLOT SCALE: 1/8" = 1'-0"
PROJECT NO.
CAD FILE
DRAWING NO. 1 DWG. 2 OF 12

VAMC SAINT CLOUD MN