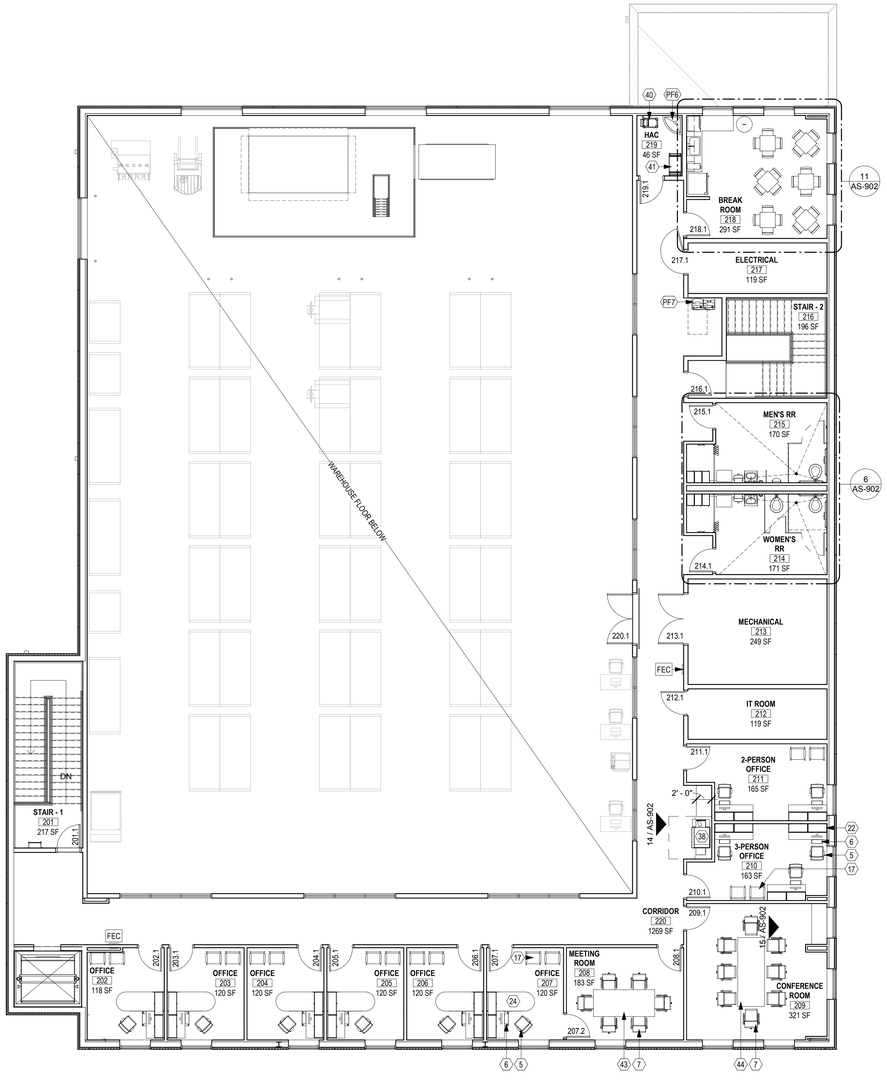

2 FLOOR PLAN - LEVEL 2 - FF&E

1/8" = 1'-0"

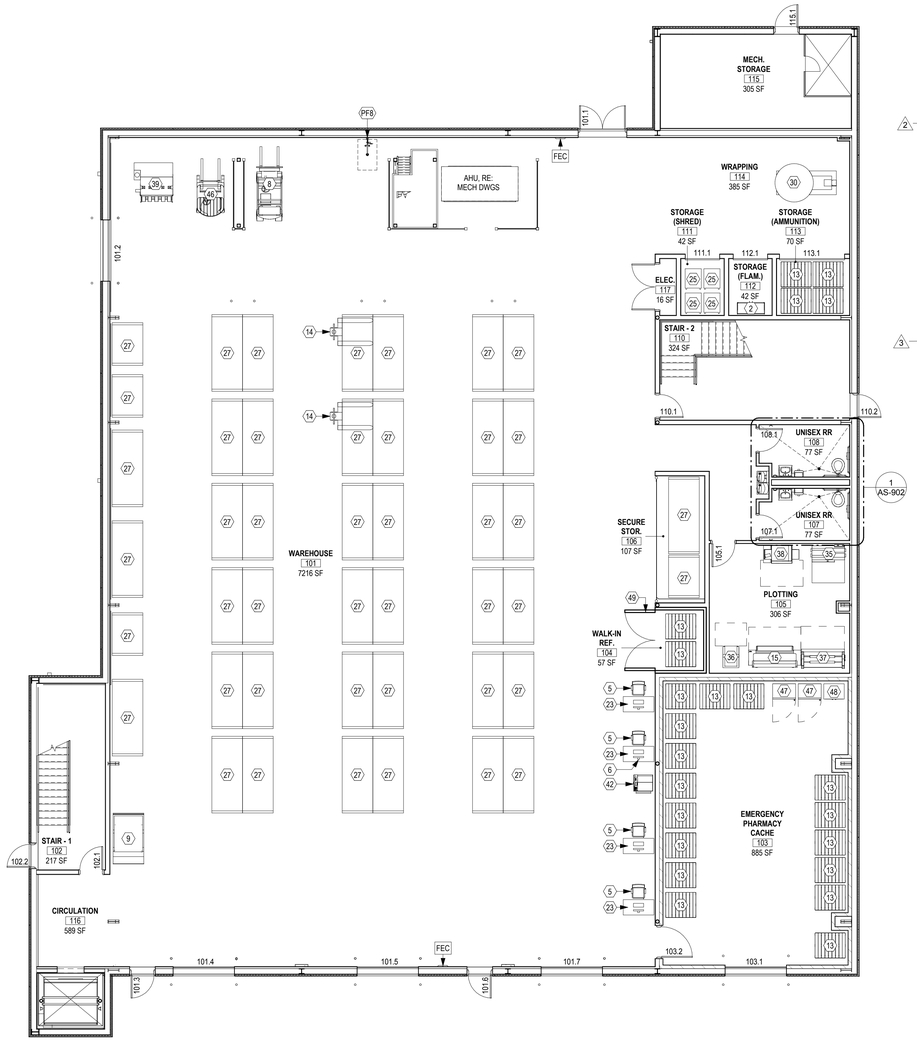

1 FLOOR PLAN - LEVEL 1 - FF&E

1/8" = 1'-0"

GENERAL FURNITURE, FIXTURE & EQUIPMENT NOTES

1. ALL PRODUCTS ARE USED AS A BASIS OF DESIGN

FURNITURE, FIXTURE AND EQUIPMENT SCHEDULE

MARK	FURNITURE/FIXTURE/EQUIPMENT	ACQ / INS	COMMENTS
1	BREWER, COFFEE	V / V	D: 1'-10" W: 9" H: 1'-9"
2	CABINET, STORAGE, FLAMMABLE, FREESTANDING	V / V	D: 1'-6" W: 3'-7" H: 5'-5"
3	TRASH BIN	V / V	44 GALLON
5	CHAIR, SWIVEL, HIGH BACK	V / V	D: 3'-1" W: 2'-4" H: 3-8"
6	COMPUTER	V / V	D: 1'-7" W: 2'-0" H: 1'-11"
7	CONFERENCE CHAIR	V / V	D: 2'-6" W:2'-0"
8	FORKLIFT	V / V	L: 10'-0" W: 3'-3" H: 7'-6"
9	GOLF CART	V / V	D: 6'-7" W: 4'-0" H: 4'-8"
10	MIRROR	C / C	D: 1" W: 1'-6" H: 3'-0"
11	TOILET PARTITION	C / C	ADA STALL - 5'-0" x 5'-0"
12	OVEN, MIRCOWAVE	V / V	D: 1'-8" W: 2'-0" H: 1'-2"
13	PALLET	V / V	D: 3'-4" W: 4'-0" H: 6.5"
14	PALLET JACK	V / V	D: 5'-7" W: 3'-7" H: 4'-0"
15	PLOTTER	V / V	D: 2'-9" W: 6'-10" H: 3'-4"
16	REFRIGERATOR-FREEZER	V / V	D: 2'-10" W:2'-9" H: 5'-9"
17	SIDE CHAIR, WITH ARMS	V / V	D: 2'-2" W: 2'-0" H: 2'-10"
18	SOAP DISPENSER	V / V	D: 3" W: 6" H: 9"
20	WALL HOOK	C / C	
21	WASTE PAPER BASKET	V / V	D: 1'-0" W: 1'-1" H: 1'-6"
22	WORKSTATION	V / V	D: 2'-0" W: 5'-0" H: 6'-8"
23	WORKSTATION, FREE-STANDING	V / V	D: 1'-11" W: 4'-0" H: 3'-6"
24	WORKSTATION, L-SHAPED W/PENINSULA	V / V	D: 6'-0" W: 6'-0" H: 6'-8"
25	BIN, RECYCLABLES	V / V	D: 2'-2" W: 2'-8" H: 3'-6"
26	PRIVACY CURTAIN AND ROD	V / V	SIZED TO FIT, REF. PLAN
27	PALLET RACK SHELVING	V / C	VARIES
28	URINAL SCREEN	C / C	
29	LOCKERS, STACKED	C / C	D: 1'-6" W: 1'-0" H: 6'-4"
30	STRETCH WRAP MACHINE	V / V	
31	GRAB BAR	C / C	
32	PAPER TOWEL DISPENSER	C / C	D: 7" W: 1'-0" H: 1'-0"
33	TOILET TISSUE DISPENSER	C / C	
34	BENCH SEAT, FREESTANDING	V / V	D: 1'-6" W: 2'-0" H:1'-6"
35	BINDER	V / V	
36	PAPER CUTTER	V / V	
37	LAMINATOR	V / V	
38	COLOR PRINTER	V / V	
39	BALER	V / V	
40	MOP BUCKET WITH WRINGER	V / V	
41	UTILITY CART	V / V	
42	COPIER	V / V	
43	MEETING TABLE	V / V	
44	CONFERENCE TABLE	V / V	
45	DINING TABLE AND CHAIRS	V / V	
46	NARROW ASILE REACH TRUCK	V / V	
47	REFRIGERATOR	V / V	
48	NARCOTICS SAFE	V / V	
49	WALK-IN REFRIGERATOR	C / C	
FEC	FIRE EXTINGUISHER CABINET, RECESSED	C / C	

MARK	PLUMBING FIXTURES	ACQ / INS	COMMENTS
PF1	LAVATORY	C / C	
PF2	TOILET	C / C	WALL-MOUNTED
PF3	URINAL	C / C	
PF4	OVERFLOW DRAIN	C / C	
PF5	SINK, KITCHEN	C / C	
PF6	MOP SINK	C / C	
PF7	DRINKING FOUNTAIN, WITH BOTTLE FILLER	C / C	
PF8	EMERGENCY SHOWER / EYEWASH	C / C	

Revision #	Description	Date
3	ASI #1	9/11/2019
2	ASI #1	9/11/2019
1	ASI #1	9/11/2019

CONSULTANT INFORMATION

STRUCTURAL / CIVIL ENGINEER
H2B, INC.
1225 N. LOOP WEST, SUITE 800
HOUSTON, TX 77008
(713) 864-2900

COMMISSIONING
GLHN ARCHITECTS & ENGINEERS, INC.
2939 E. BROADWAY BLVD
TUCSON, AZ 85716
(520) 881-4546

MECH. / ELEC. / PLUMB. / TECH. ENGINEER
SPUR DESIGN
11020 KING STREET, SUITE 350
OVERLAND PARK, KS 66210
(405) 842-6100

FIRE PROTECTION ENGINEER
POOLE FIRE PROTECTION, INC.
19910 W. 161ST STREET
OLATHE, KS 66062
(913) 829-8650

LANDSCAPE ARCHITECT
ARC STUDIOS INC.
3117 E. FLOWER STREET
TUCSON, AZ 85716
(520) 882-9655

ARCHITECT

spur DESIGN
312 SW 25th Street
Oklahoma City, OK 73109
spur-design.com

11020 King Street, Suite 350
Overland Park, KS 66210
spur-design.com

Office of Construction and Facilities Management

VA U.S. Department of Veteran Affairs

SHEET TITLE
FF&E FLOOR PLANS

APPROVED: PROJECT DIRECTOR

PROJECT PHASE
BID DOCUMENTS

FULLY SPRINKLERED

PROJECT TITLE
CONSTRUCT REPLACEMENT WAREHOUSE

PROJECT LOCATION
500 AZ-89, PRESCOTT, AZ 86301

VA PROJECT NUMBER
649-414

BUILDING NUMBER
165

DRAWING NUMBER
165-AS-903

DATE
4/23/2019

CHECKED BY
RWG

DRAWN BY
ZDL

Dwg. 67 OF 145

VA FORM 08-6231