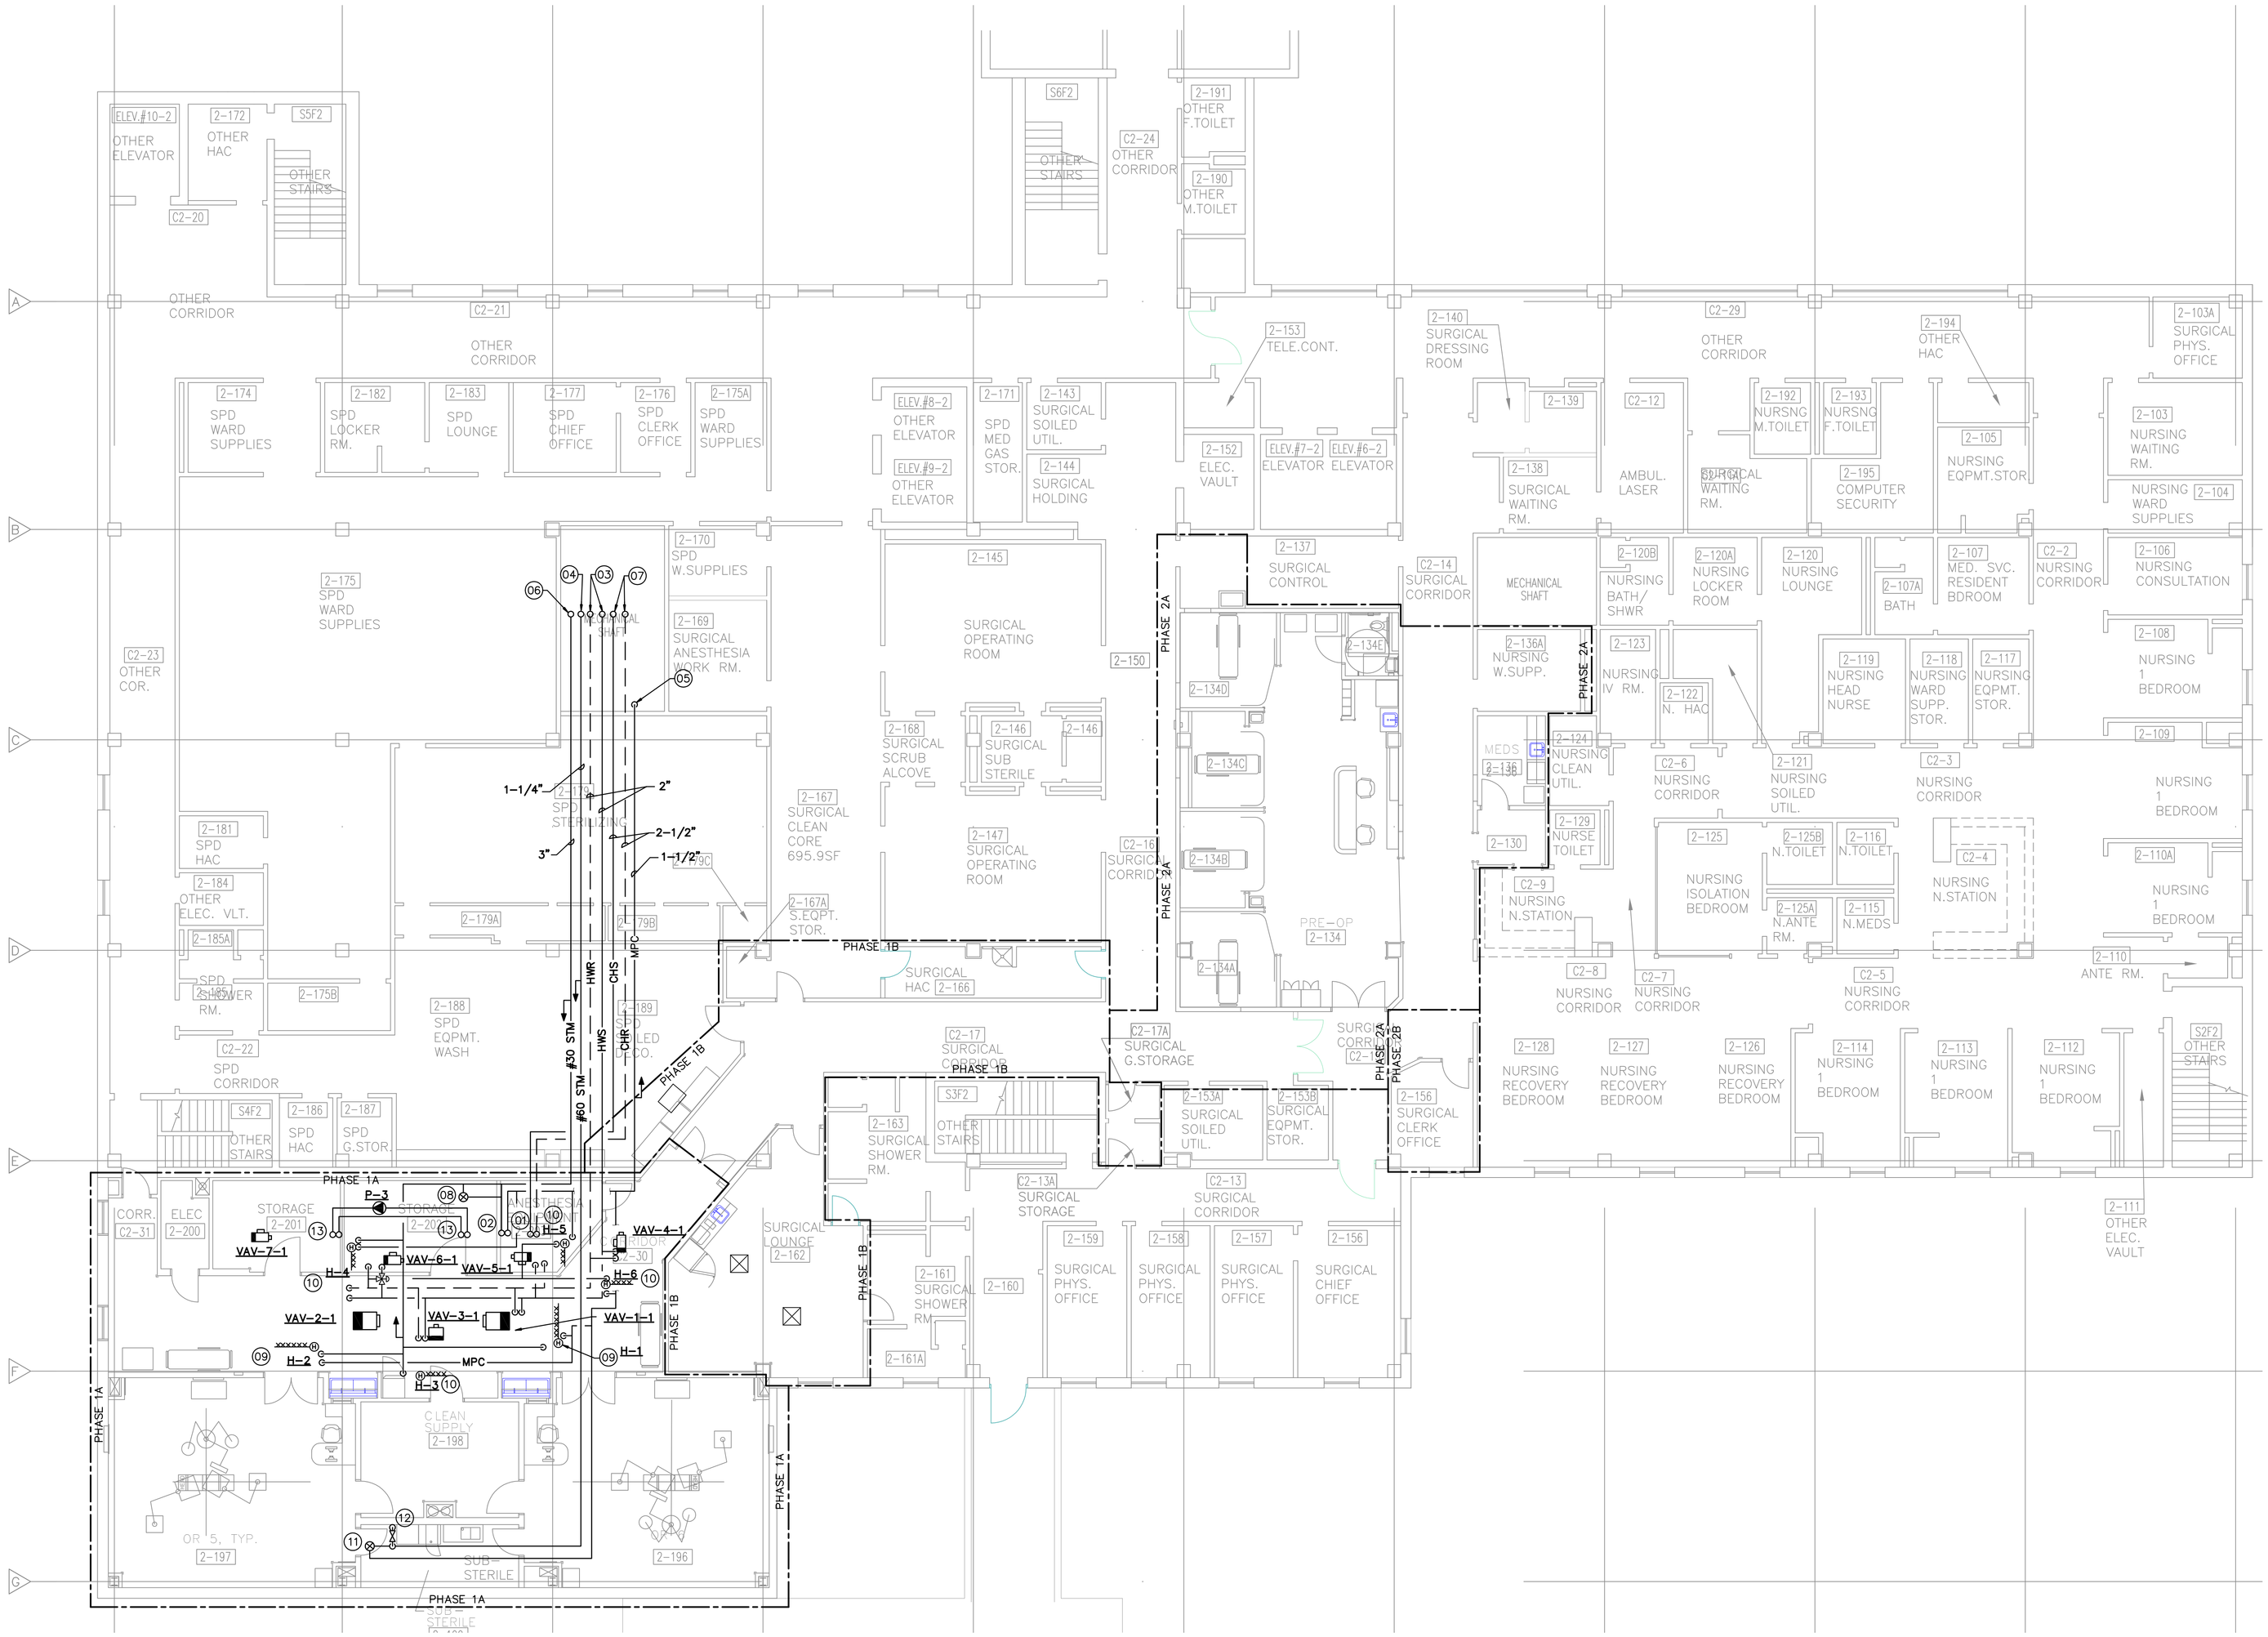

GENERAL NOTES

1. COORDINATE ALL WORK THAT WILL INTERFERE WITH SPD OR SURGERY OPERATION WITH RE.

PLAN KEYED NOTES

01. 2-1/2" CHS & 2-1/2" CHR UP IN RTU-1 PIPE CHASE TO COOLING COIL.
02. 2-1/2" 30 PSIG STEAM, 1-1/4" MPC PIPING UP IN RTU PIPE CHASE TO HEATING COIL. PROVIDE END OF MAIN STEAM TRAP AT THE END OF THE HORIZONTAL RUN.
03. 2" HWS & 2" HWR UP TO MECHANICAL PENTHOUSE, SEE SHEET MH401 FOR CONTINUATION. COORDINATE PIPE ROUTING IN EXISTING CHASE.
04. 1-1/4" 60 PSIG STEAM UP TO PENTHOUSE, SEE SHEET MH401 FOR CONTINUATION. COORDINATE PIPE ROUTING IN EXISTING CHASE.
05. 1-1/2" MPC DOWN TO EXISTING CONDENSATE RECOVERY IN BUILDING. COORDINATE PIPE ROUTING IN EXISTING CHASE.
06. 3" 30 PSIG STEAM UP TO PENTHOUSE, SEE SHEET MH401 FOR CONTINUATION.
07. 2-1/2" CHS & 2-1/2" CHR UP TO PENTHOUSE, SEE SHEET MH401 FOR CONTINUATION, COORDINATE PIPE ROUTING IN EXISTING CHASE.
08. PROVIDE END OF MAIN STEAM TRAP AT END OF HORIZONTAL STEAM MAIN AFTER BRANCH TAKE OFFS TO STEAM COIL AND HUMIDIFIERS.
09. 1-1/4" 30 PSIG STEAM, 3/4" MPC TO HUMIDIFIER.
10. 3/4" 30 PSIG STEAM, 3/4" MPC TO HUMIDIFIER.
11. END OF MAIN TRAP.
12. 60 PSIG STEAM DOWN TO STERILIZER. CONNECT TO STERLIZER PER MANUFACTURER'S INSTALLATION INSTRUCTIONS.
13. 3" HEAT RECLAIM COIL PIPING UP TO ROOFTOP UNIT. RECLAIM COIL PUMP LOCATED IN CEILING SPACE ABOVE STORAGE ROOM. COORDINATE FINAL LOCATION OF PUMP WITH RE/COTR.

RENOVATION LEGEND

SYMBOL	DESCRIPTION
———	NEW CONSTRUCTION
———	EXISTING TO REMAIN
◆	CONNECT TO EXISTING AT THIS POINT

FULLY SPRINKLERED

Revisions	Date

CONSULTANTS:

CIVIL/STRUCTURAL:
MARTIN/MARTIN
CONSULTING ENGINEERS
12499 West Colfax Avenue
P.O. Box 151500
Lakewood, Colorado 80215
303.431.5100
FAX 303.431.6866

MECHANICAL, PLUMBING, AND ELECTRICAL:
SSR Smith Seckman Reid, Inc.
8055 E. Tufts Avenue, Suite 1100
Denver, Colorado 80237
(303) 779-1222
FAX: (303) 694-9144
www.ssr-inc.com
SSR JOB #: 08270120

PLAN NORTH

SCALE: 1/8" = 1'-0"

ARCHITECT/ENGINEERS:

HEERY design

Heery International Inc.
820 16th Street Mall,
Suite 200,
Denver, CO 80202-3219
720.946.0276

Heery Project Number:
0830400

Drawing Title: HVAC PIPING SECOND FLOOR PLAN

Approved: Project Director

Project Title: SURGERY RENOVATION AND EXPANSION

Location: CHEYENNE, WY

Date: 04/24/09 | Checked: RDM | Drawn: ETK

Project Number: VA-259-09-RA-209

Building Number: BLDG. NO. 1

Drawing Number: MP102

Dwg. 08 of 44

Office of Construction and Facilities Management

Department of Veterans Affairs

VA FORM 08-6231