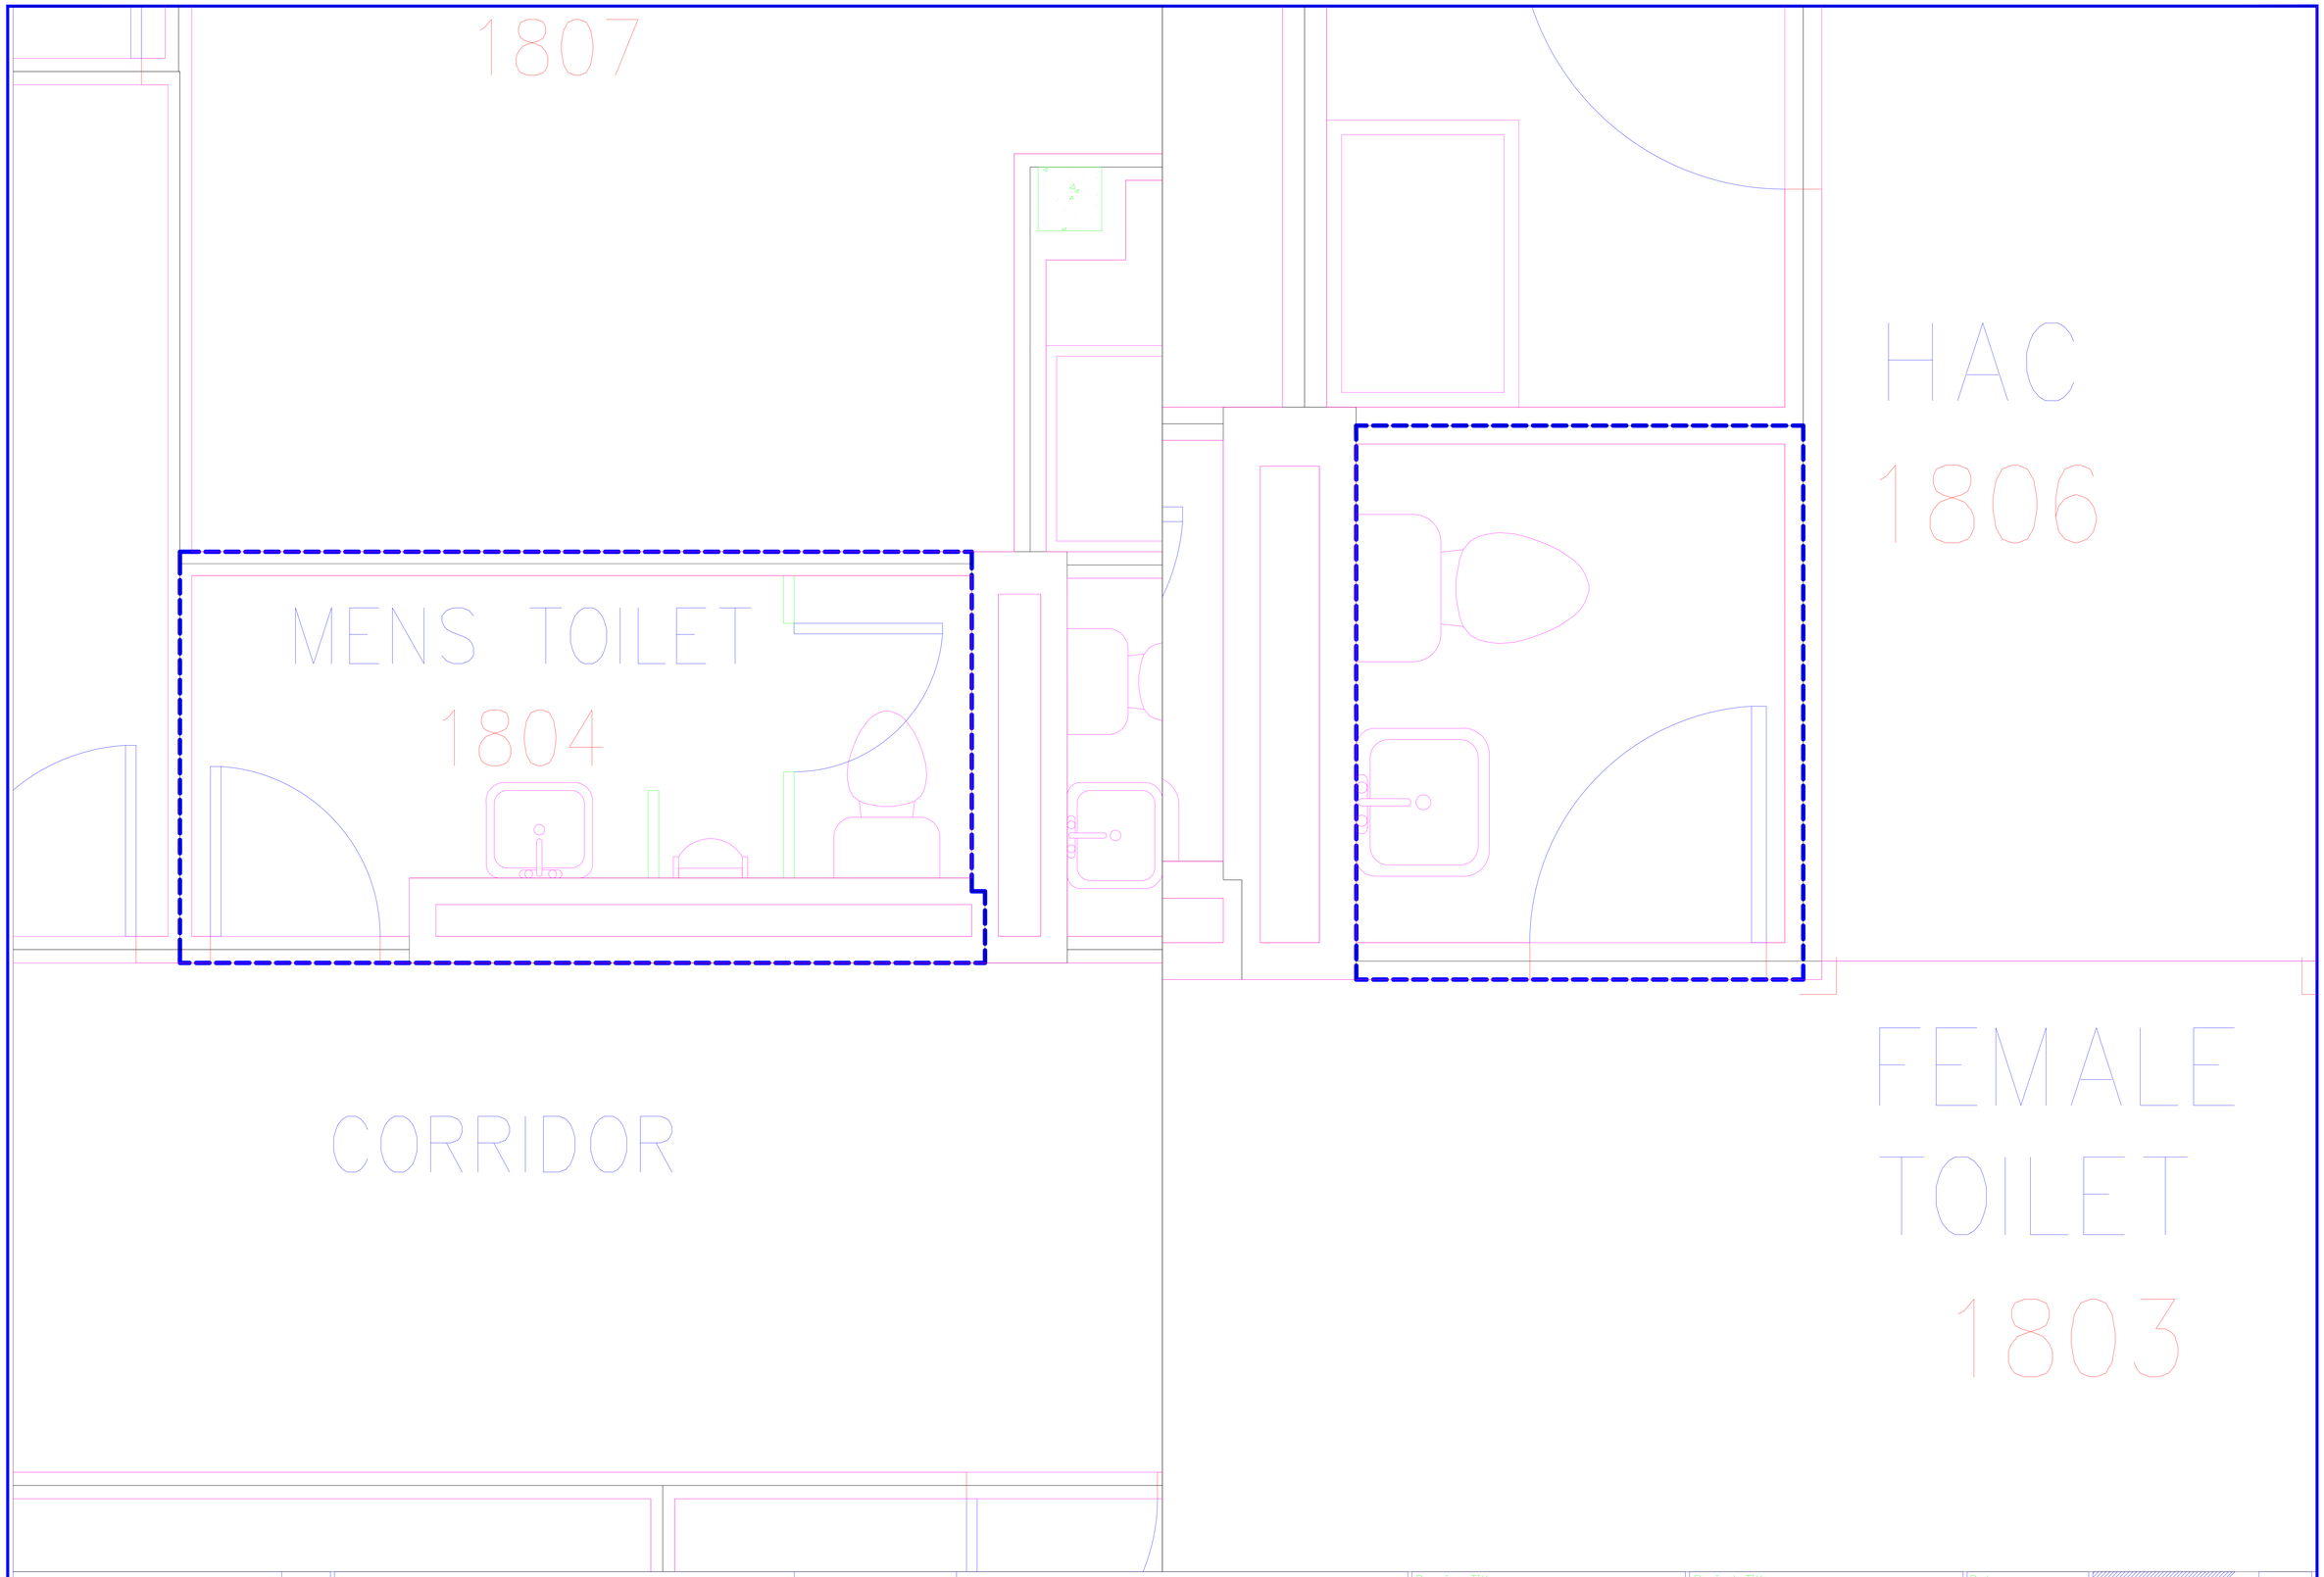

Revisions | Date

Professional Seal

Orlando VAMC
5201 Raymond Street, Orlando, Fl 32803

Drawing Title: NORTH PUBLIC BATHROOMS ARCHITECTURAL

Project Title: RENOVATE OUTDATED BATHROOMS IN BUILDING 500 AND 3132

Date: 04/09/2012

Project No. 675-12-806

Approved:

Building Number 500 | Checked | Drawn

Drawing No.

Approved:

Location VA ORLANDO

VA ORLANDO

VA Department of Veterans Affairs

VA FORM 08-6231, OCT 1978