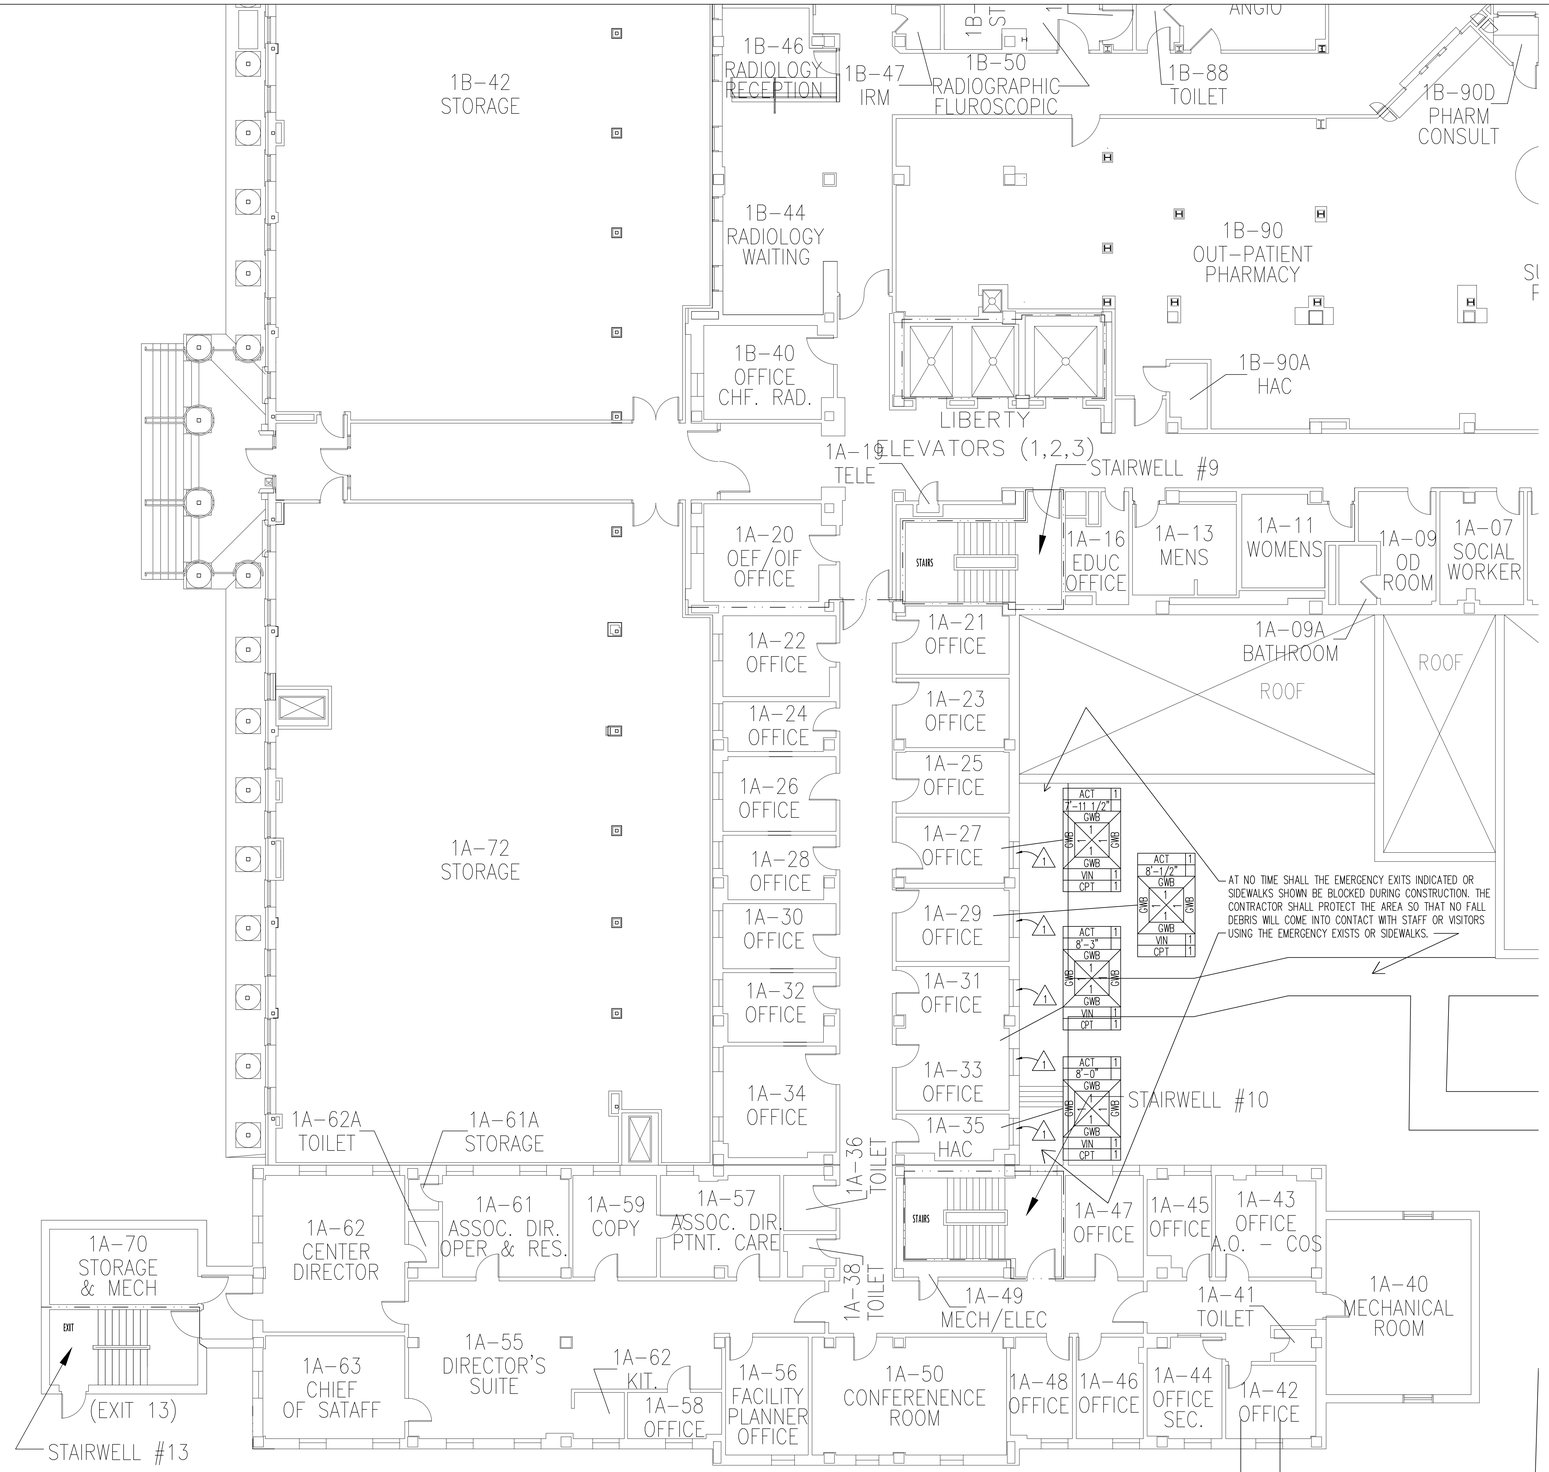

DEMOLITION NOTES

GENERAL:

1. DISPOSE OF ALL ITEMS NOT SALVAGED BY OWNER.
2. ONLY 1 OR 2 ROOMS TO BE TURNED OVER TO CONTRACTOR AT ONE TIME. COORDINATE WITH VA.
3. PROVIDE POLY BARRIERS TO ISOLATE CONSTRUCTION FROM ALL OTHER AREAS.
4. PROTECT ALL FINISHES NOT BEING REPLACED UNDER CONTRACT.

WINDOW DEMOLITION SYMBOLS LEGEND

1. REMOVE WINDOW, INCLUDING STORM WINDOW, SASH AND INTERIOR AND EXTERIOR SILLS AND FRAMES. PREPARE OPENING TO RECEIVE NEW ALUMINUM WINDOW AND PANNING. SEE REMODELING PLAN FOR WINDOW TYPE.
2. ANY IN-PLACE WINDOW A/C UNITS TO BE TURNED OVER TO VA.

1 FIRST FLOOR

FINISH ABBREVIATIONS:

VCT	- VINYL COMPOSITE TILE
BLOCK	- GLAZED MASONRY UNIT
BRICK	- BRICK
PL	- PLASTER
CPT	- CARPET
GWB	- GYPSUM WALL BOARD
W	- VINYL WALL COVERING
WNS	- WAINSCOT
ACT	- ACOUSTIC CEILING TILE
VIN	- VINYL BASE
C.T.	- CERAMIC TILE
CONC	- CONCRETE
EXPS	- EXPOSED STRUCTURE
TT	- TERRAZZO
P	- PAINT
CMU	- CONCRETE MASONRY UNIT
SV	- SHEET VINYL
SFTU	- STRUCTURAL FACING TILE UNIT

ACTION CODE

1. EXISTING FINISH REMAINS - PATCH TO MATCH WHERE DAMAGED BY DEMOLITION.
2. REMOVE WALL FINISH ONLY. EXISTING PARTITION REMAINS.
3. EXISTING PARTITION TO BE REMOVED AT AREAS DESIGNATED AS DASHED LINES.
4. REMOVE EXISTING FINISH.

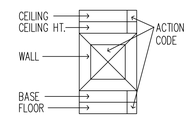

RATING LEGEND

1. PROVIDE INDICATED RATING AT NEW PARTITIONS.
2. CONFIRM & MAINTAIN INDICATED RATING AT EXISTING PARTITIONS AFFECTED BY REMODELING.

2 HOUR FIRE

2 HOUR FIRE/SMOKE

FIRST FLOOR DEMOLITION PLAN

1/8"=1'-0"

Revisions	Date

Dept. of Veterans Affairs
Medical Center
2101 Elm Street North
Fargo, ND 58102

Drawing Title: FIRST FLOOR DEMOLITION PLANS	Project Title: VA MEDICAL CENTER REPLACE WING 1A WINDOWS - 2013		Date: JUNE 2012
			Scale: 1/8"=1'-0"
VA Project No.: 437-10-170	Contract No.: VA263-P- VA263-C-	Designed By: DTL / Checked By: DTL / Drawn By: DTL	Drawing No.: 9-A1
Building No.: 9	AutoCAD File Name: PLAN_SECOND_DEMO.DWG	Location: VA MEDICAL CENTER FARGO, ND	Dwg. 2 of 3

Department of Veterans Affairs