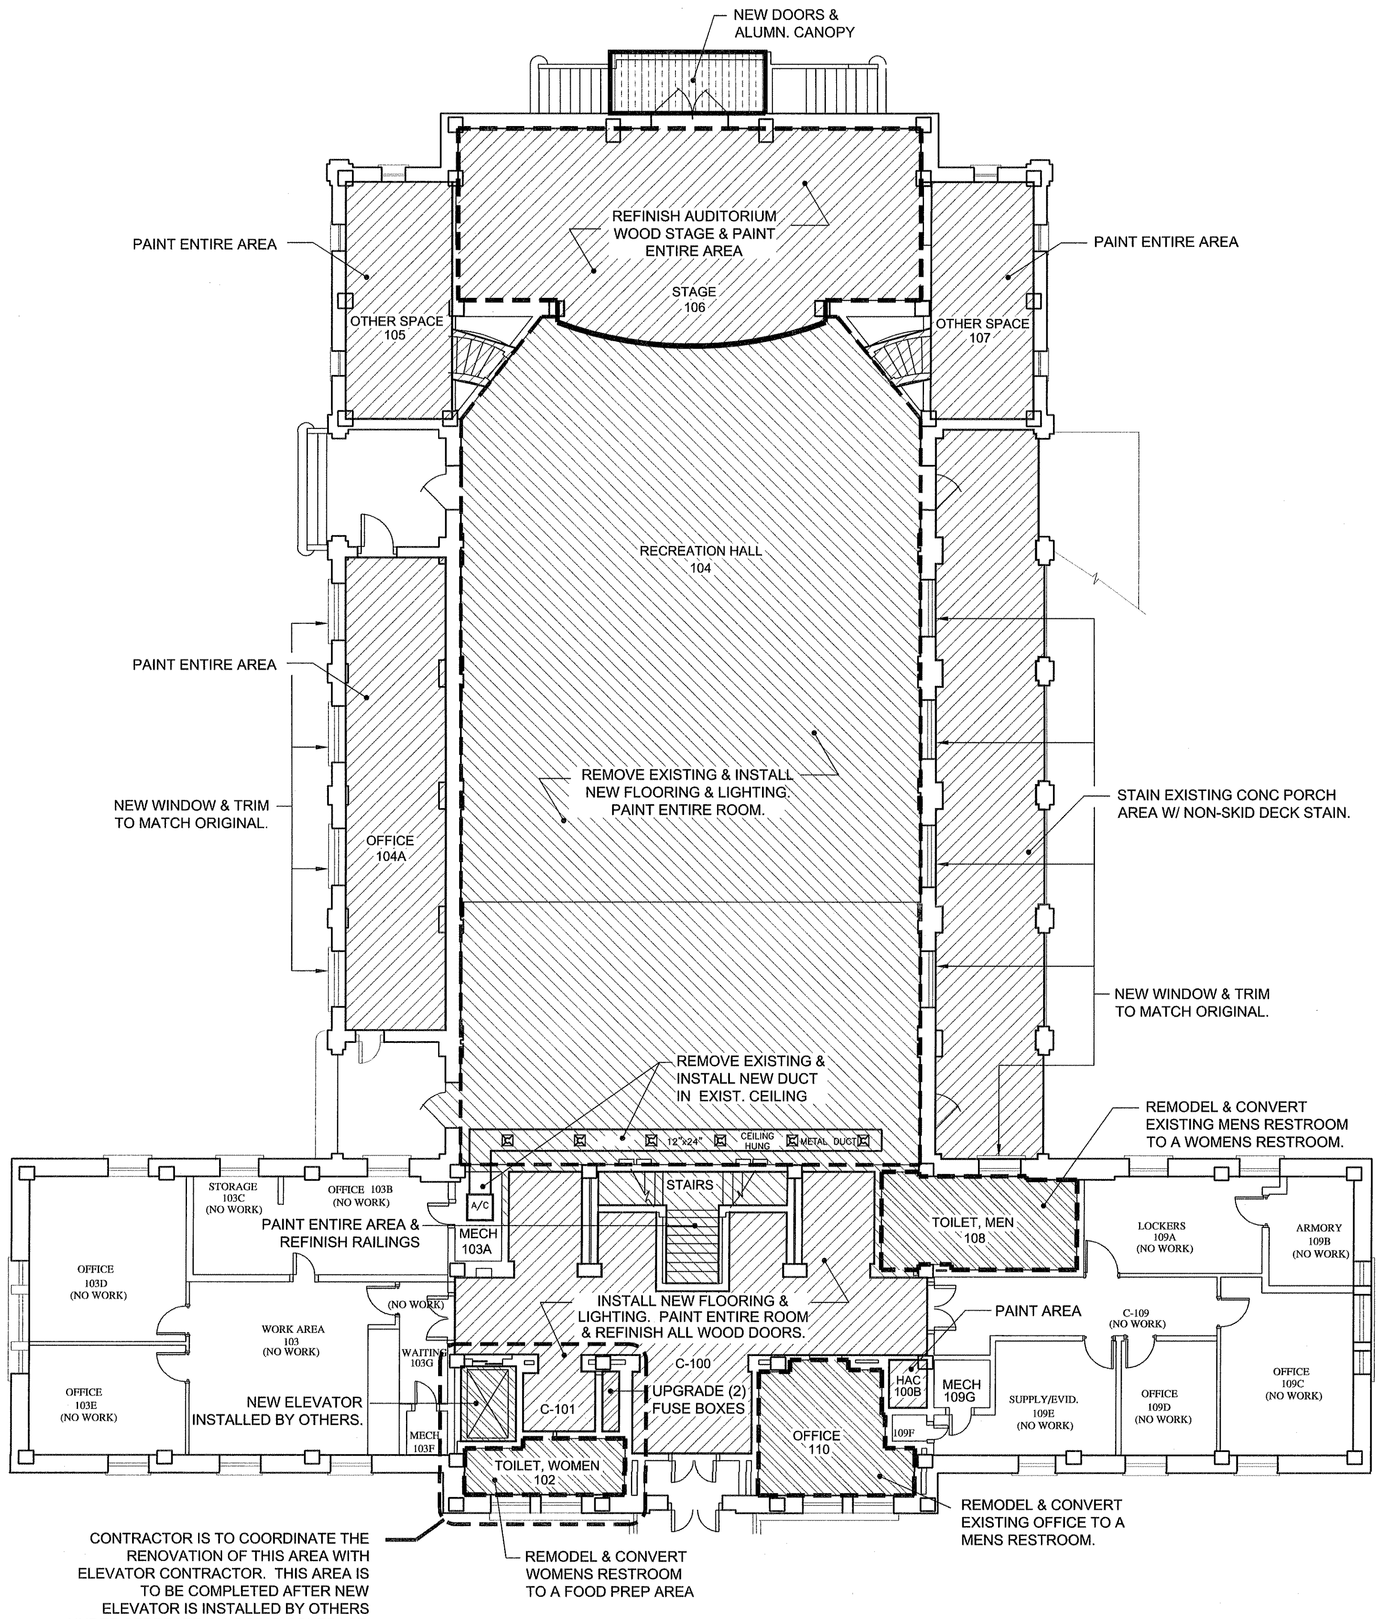

FIRST FLOOR PLAN

SCALE: 1/8" = 1'-0"

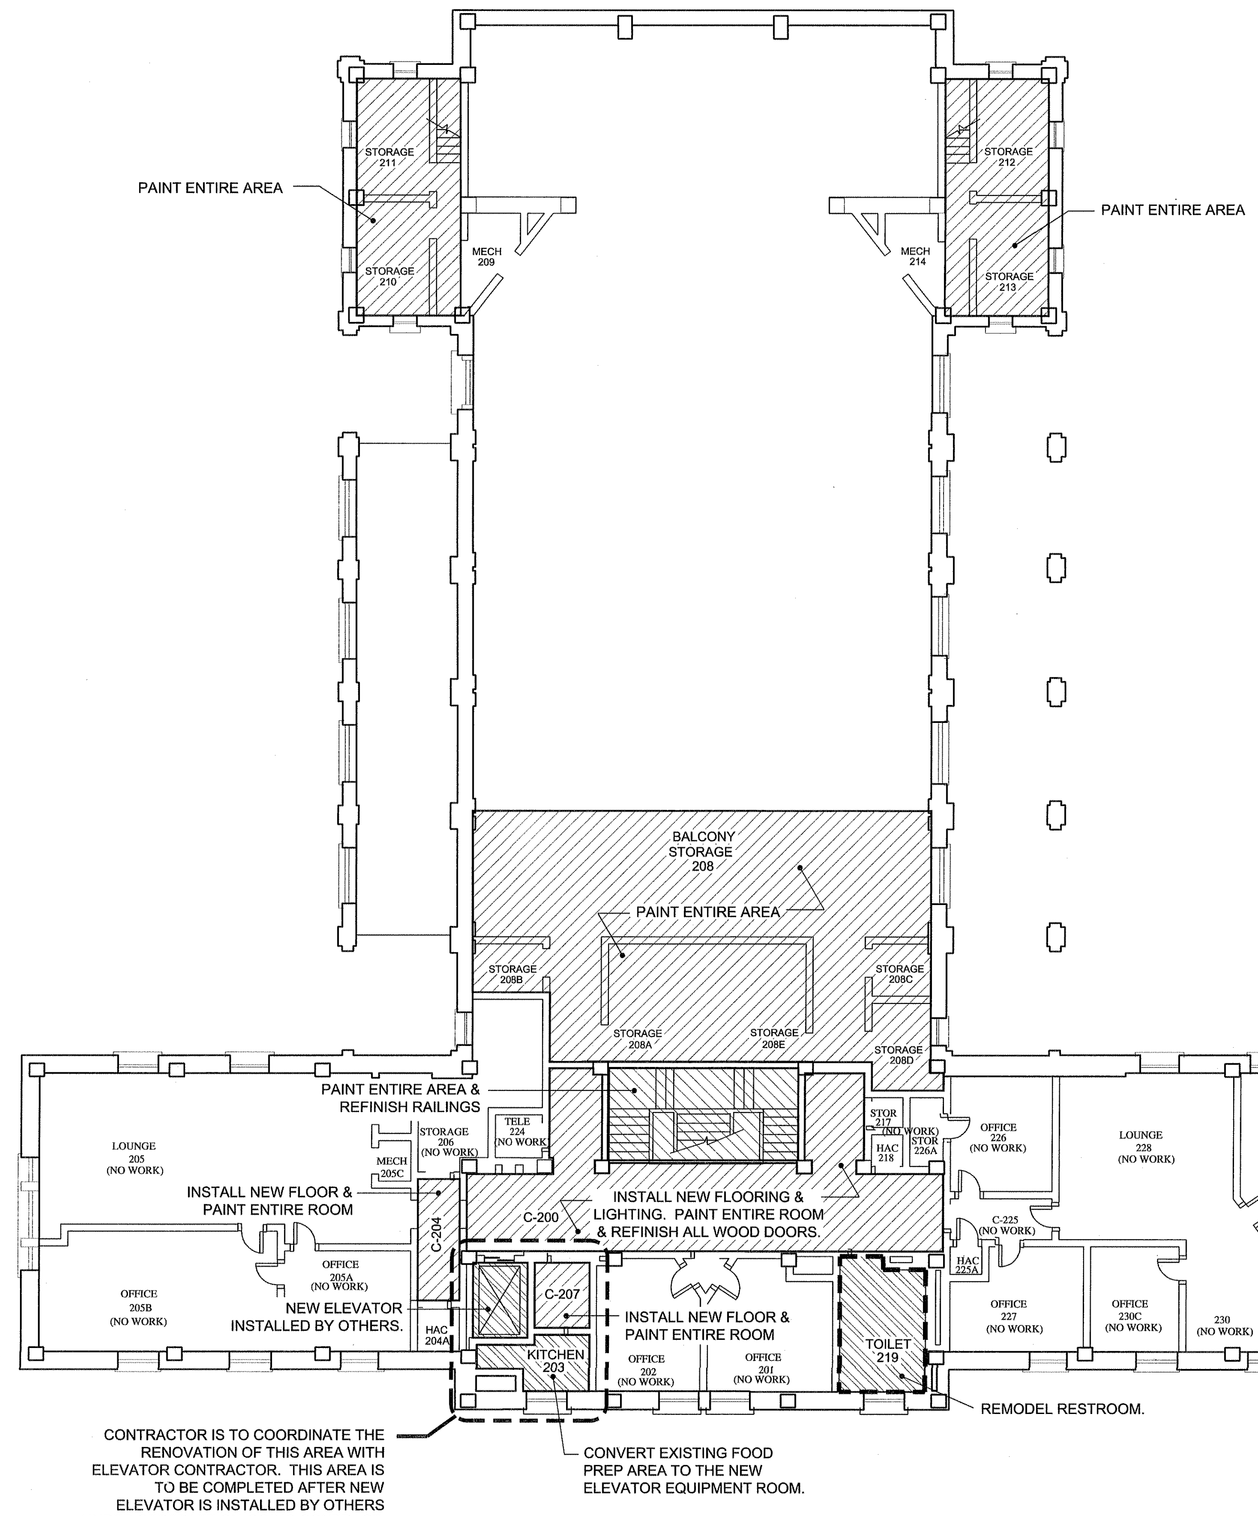

SECOND FLOOR PLAN

SCALE: 1/8" = 1'-0"

Revisions	Date

Approved:

PROGRAM MANAGER, PROJECTS
SAFETY/INDUSTRIAL HYGIENE
HEALTH SYSTEM SPECIALIST
MAINTENANCE SUPERVISOR
MAINTENANCE FOREMAN
MAINTENANCE FOREMAN

Drawing Title: GENERAL SCOPE OF WORK	Project Title: BUILDING 17 INTERIOR RENOVATION		Date: 04/24/09
			Project No. 520-08-113
Approved: Service Engineer	Building Number: 17	Checked	Drawn: B. O'NEAL
Approved: Service Director	Location: VAMC BILOXI, MS		DRAWING NO. 17-G1 Dwg. 2 Of 14

Office of Facilities

Department of Veterans Affairs

VA FORM 08-62.31, DEC 1989