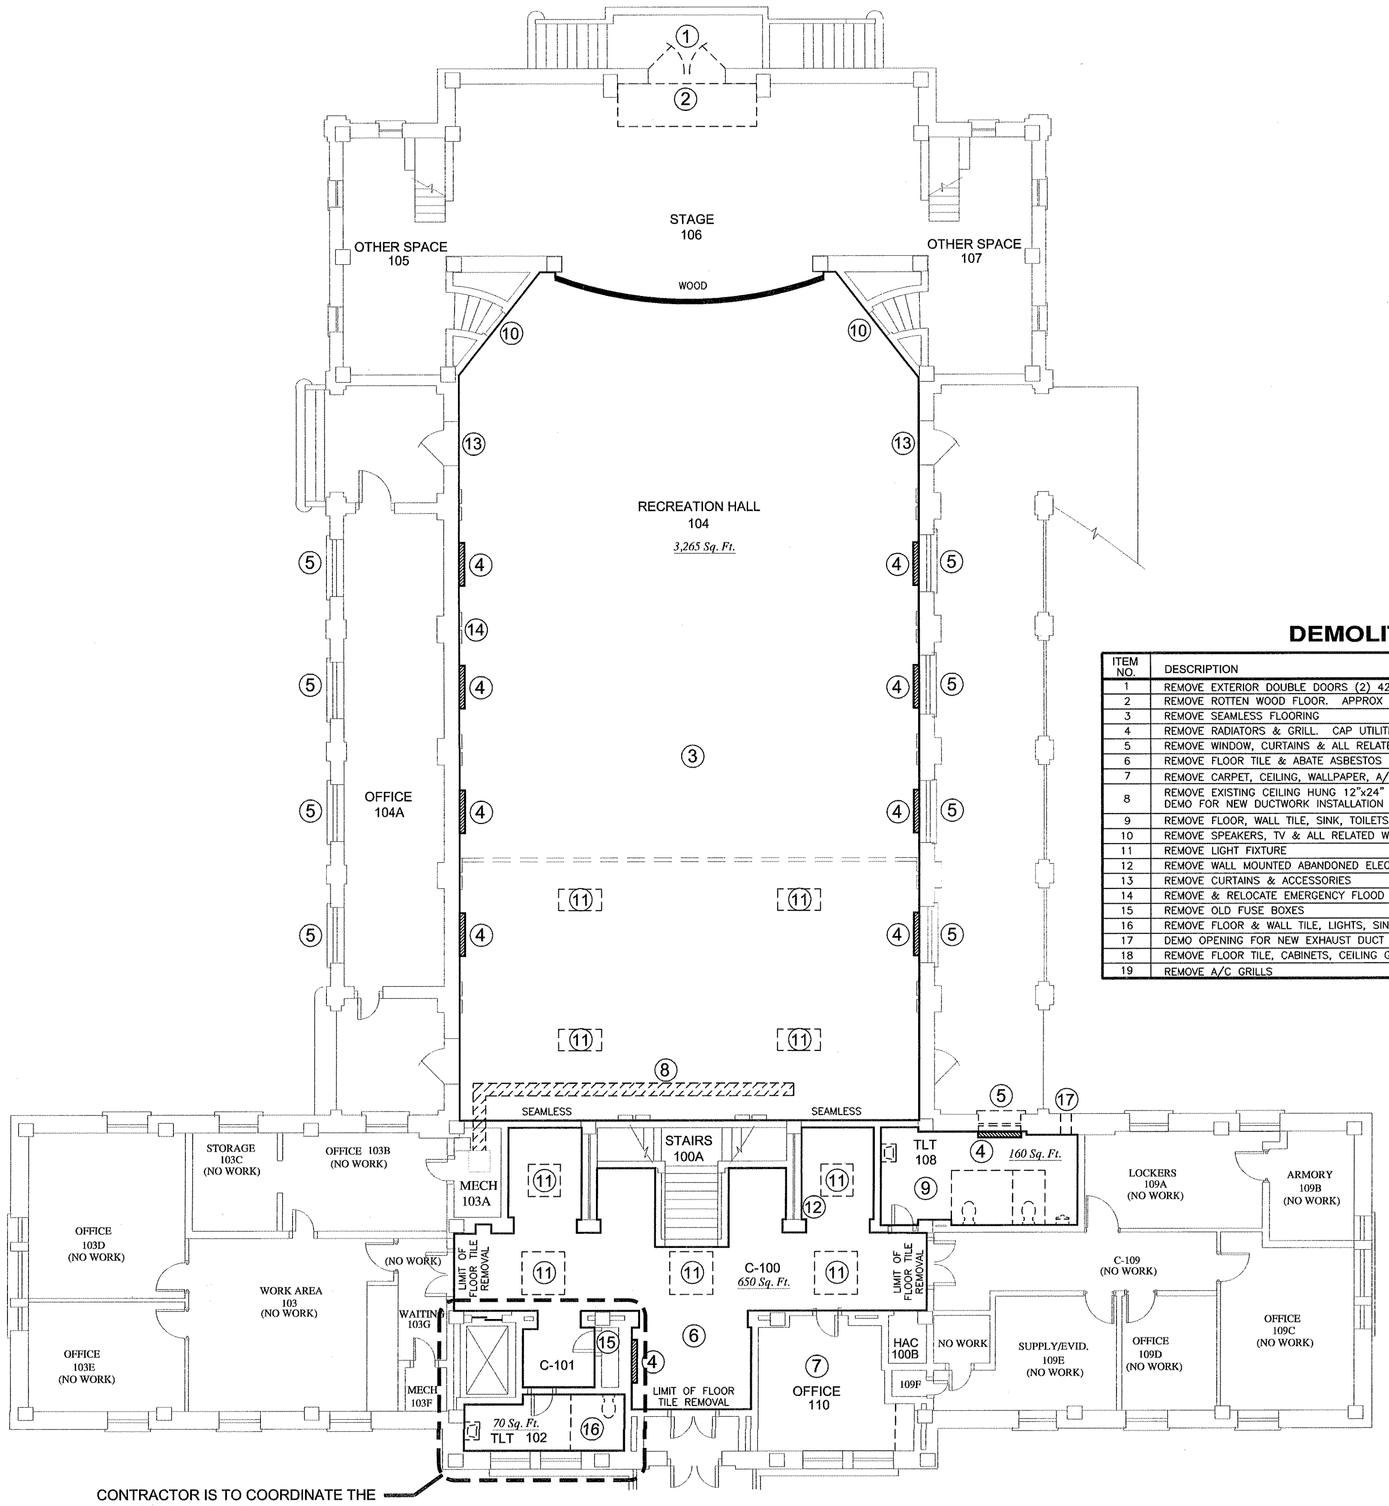

CONTRACTOR IS TO COORDINATE THE RENOVATION OF THIS AREA WITH ELEVATOR CONTRACTOR. THIS AREA IS TO BE COMPLETED AFTER NEW ELEVATOR IS INSTALLED BY OTHERS UNDER SEPERATE ON-GOING CONTRACT.

FIRST FLOOR DEMOLITION PLAN

SCALE: 1/8" = 1'-0"

DEMOLITION SCHEDULE

ITEM NO	DESCRIPTION
1	REMOVE EXTERIOR DOUBLE DOORS (2) 42"X118"
2	REMOVE ROTTEN WOOD FLOOR. APPROX 40 Sq. Ft.
3	REMOVE SEAMLESS FLOORING
4	REMOVE RADIATORS & GRILL. CAP UTILITIES IN WALL.
5	REMOVE WINDOW, CURTAINS & ALL RELATED ITEMS
6	REMOVE FLOOR TILE & ABATE ASBESTOS FLOOR
7	REMOVE CARPET, CEILING, WALLPAPER, A/C UNIT, CABINETS, SINK & ALL WALL OUTLETS. DEMO FOR NEW RESTROOM.
8	REMOVE EXISTING CEILING HUNG 12"x24" METAL DUCTWORK & SHEETROCK CEILING LOCATED DIRECTLY ABOVE. DEMO FOR NEW DUCTWORK INSTALLATION WITHIN CEILING.
9	REMOVE FLOOR, WALL TILE, SINK, TOILETS, URINALS, PARTITIONS, WINDOW, EXHAUST FAN, RADIATOR, GRILL & LIGHTS.
10	REMOVE SPEAKERS, TV & ALL RELATED WIRING
11	REMOVE LIGHT FIXTURE
12	REMOVE WALL MOUNTED ABANDONED ELECTRICAL BOX
13	REMOVE CURTAINS & ACCESSORIES
14	REMOVE & RELOCATE EMERGENCY FLOOD LIGHTS
15	REMOVE OLD FUSE BOXES
16	REMOVE FLOOR & WALL TILE, LIGHTS, SINK, TOILETS & PARTITIONS. DEMO FOR NEW FOOD PREP AREA.
17	DEMO OPENING FOR NEW EXHAUST DUCT & FAN
18	REMOVE FLOOR TILE, CABINETS, CEILING GRID & LIGHTS. DEMO AREA FOR NEW ELEV. EQUIPMENT ROOM.
19	REMOVE A/C GRILLS

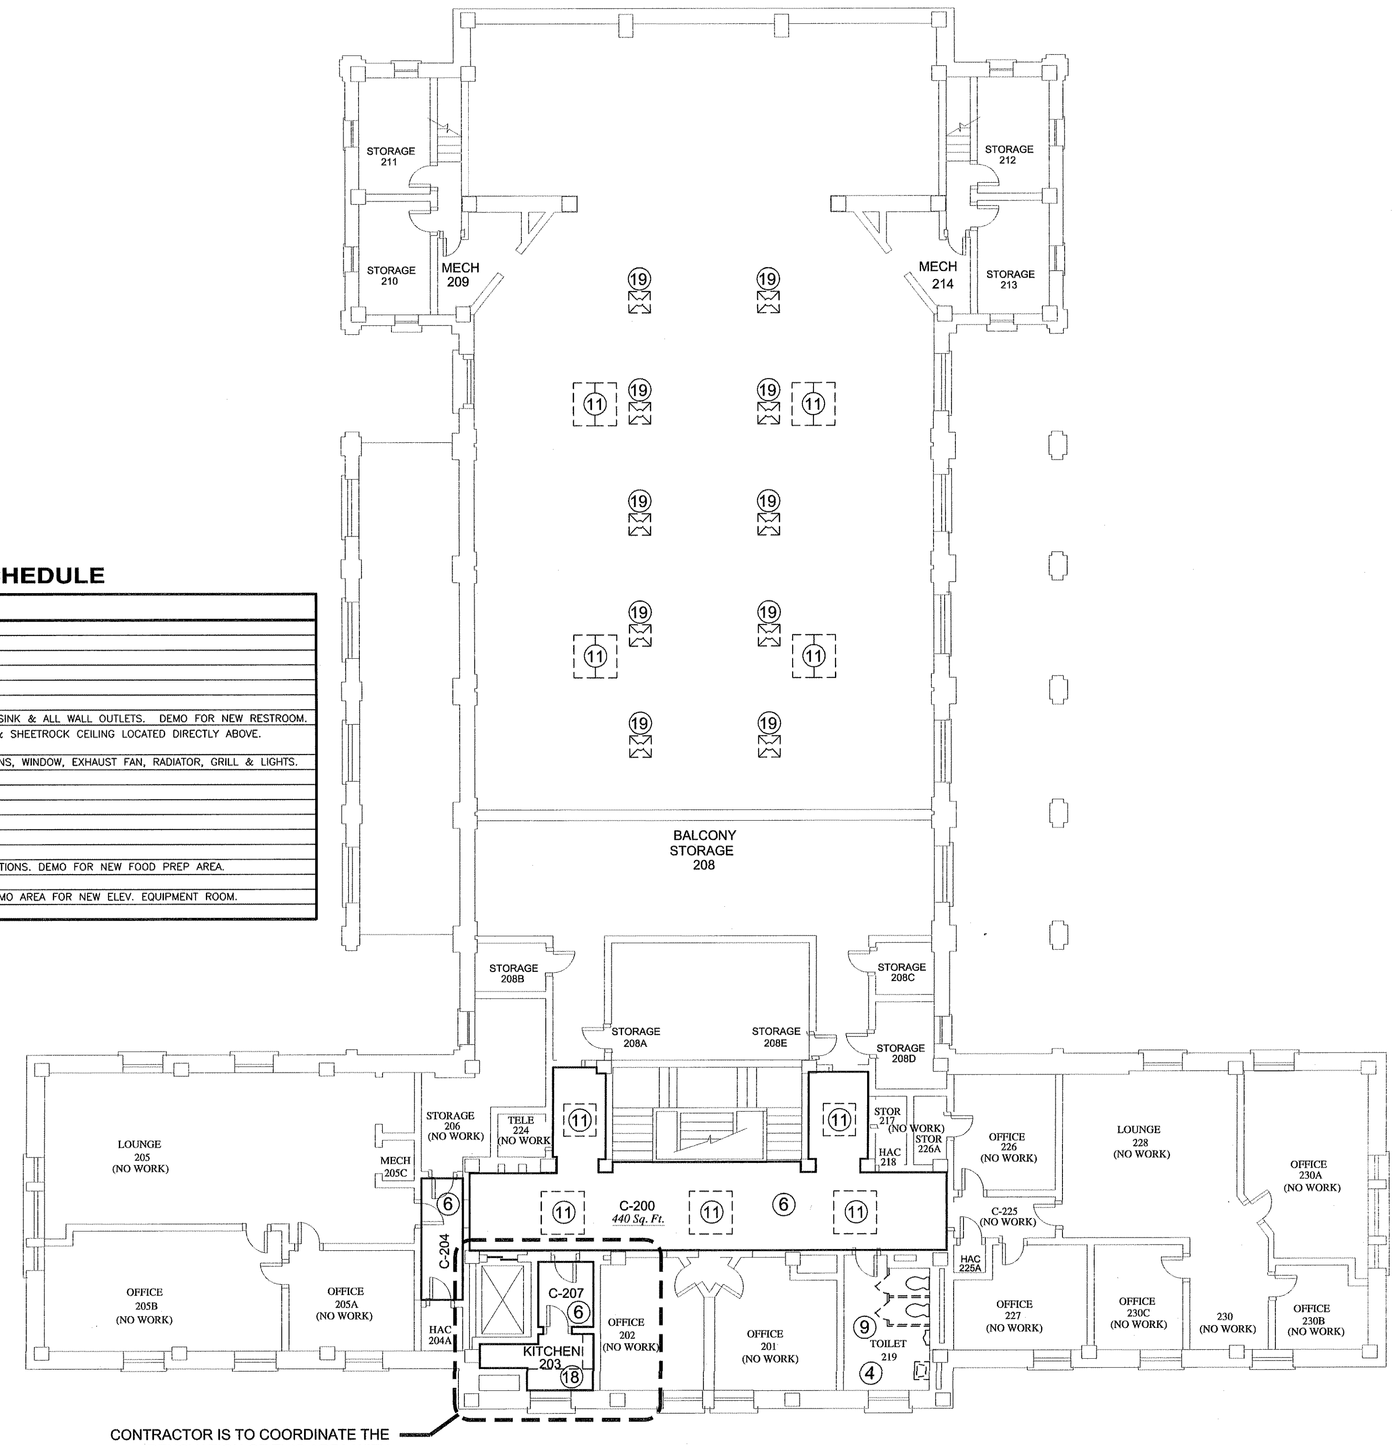

CONTRACTOR IS TO COORDINATE THE RENOVATION OF THIS AREA WITH ELEVATOR CONTRACTOR. THIS AREA IS TO BE COMPLETED AFTER NEW ELEVATOR IS INSTALLED BY OTHERS UNDER SEPERATE ON-GOING CONTRACT.

SECOND FLOOR DEMOLITION PLAN

SCALE: 1/8" = 1'-0"

Revisions	Date

Approved:

PROGRAM MANAGER, PROJECTS
SAFETY/INDUSTRIAL HYGIENE
HEALTH SYSTEM SPECIALIST
MAINTENANCE SUPERVISOR
MAINTENANCE FOREMAN
MAINTENANCE FOREMAN

Drawing Title: DEMOLITION PLAN	Project Title: BUILDING 17 INTERIOR RENOVATION		Date: 04/24/09
			Project No.: 520-08-113
Approved: Service Engineer	Building Number: 17	Checked	Drawn: B. O'NEAL
Approved: Service Director	Location: VAMC BILOXI, MS		DRAWING NO. 17-D1 Dwg. 3 Of 14

Office of Facilities
Department of Veterans Affairs

VA FORM 08-6231, DEC 1989