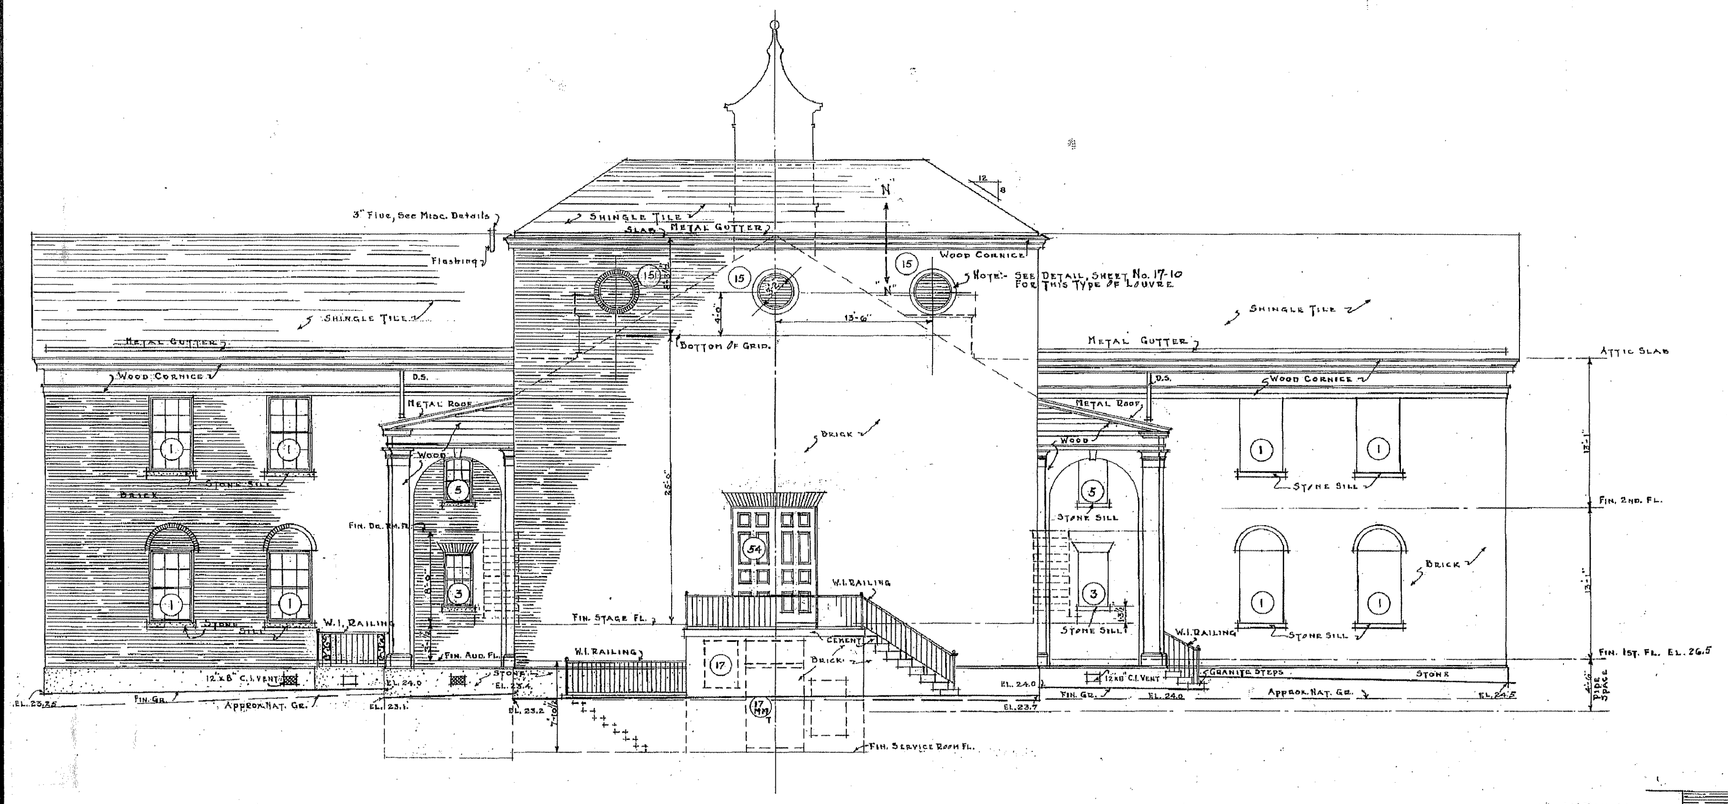

- REAR ELEVATION -
SCALE 1/8" = 1'-0"

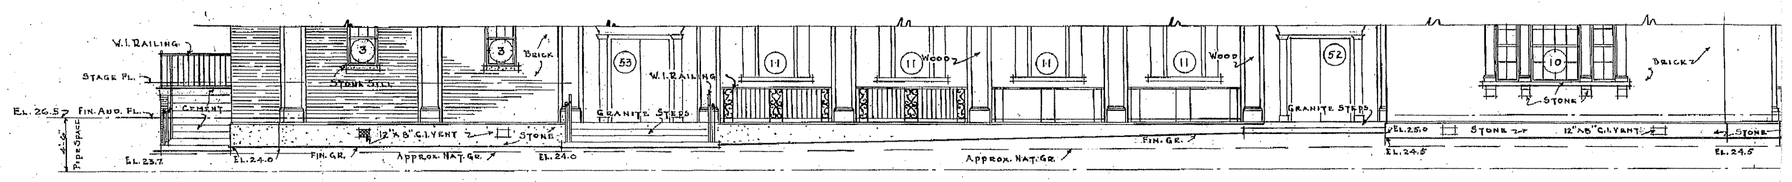

- SIDE ELEVATION -
THIS ELEV. SIMILAR TO OPPOSITE SIDE ELEV.
SCALE 1/8" = 1'-0"

Note:-
See Plot Plan For Verification Of All Fin. And Nat. Grades.

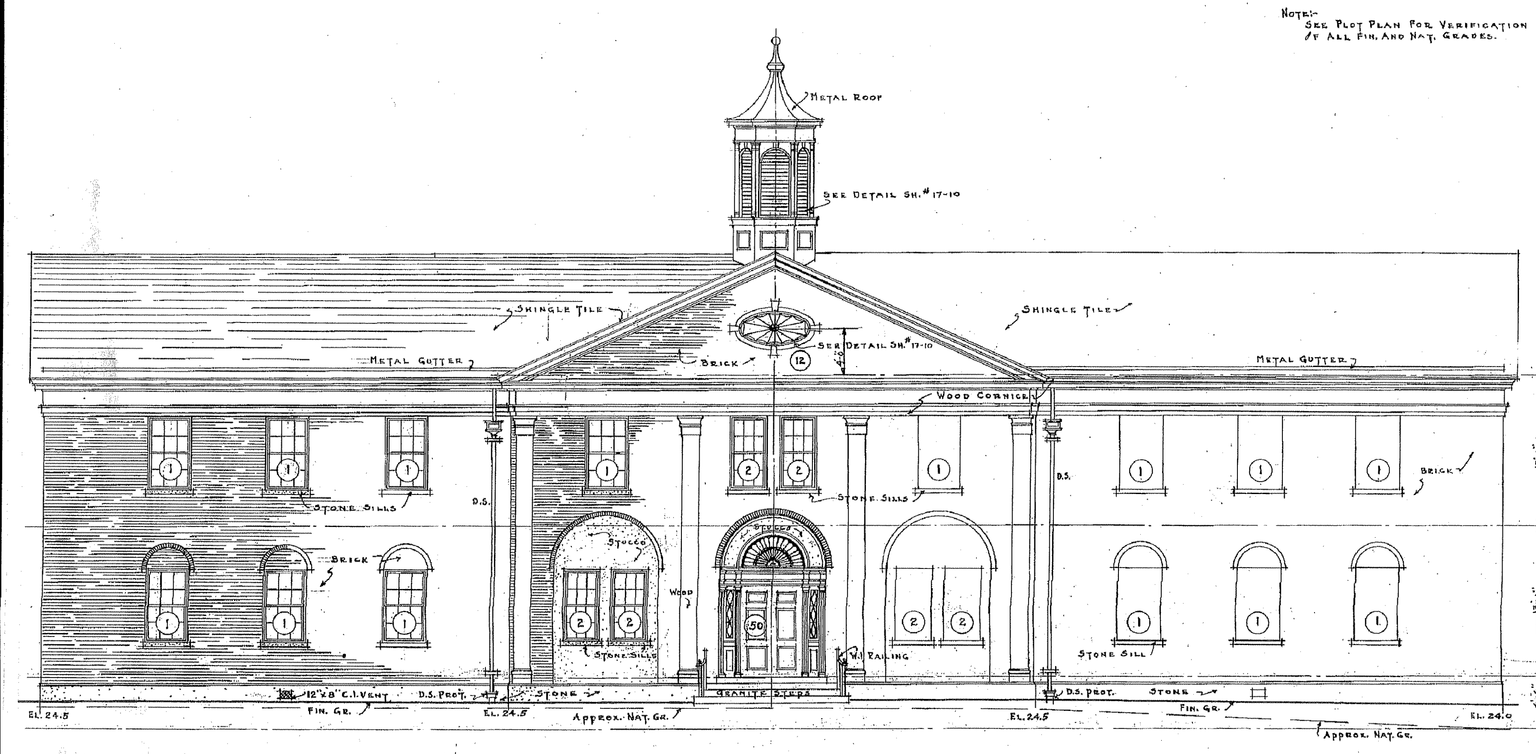

- FRONT ELEVATION -
SCALE 1/8" = 1'-0"

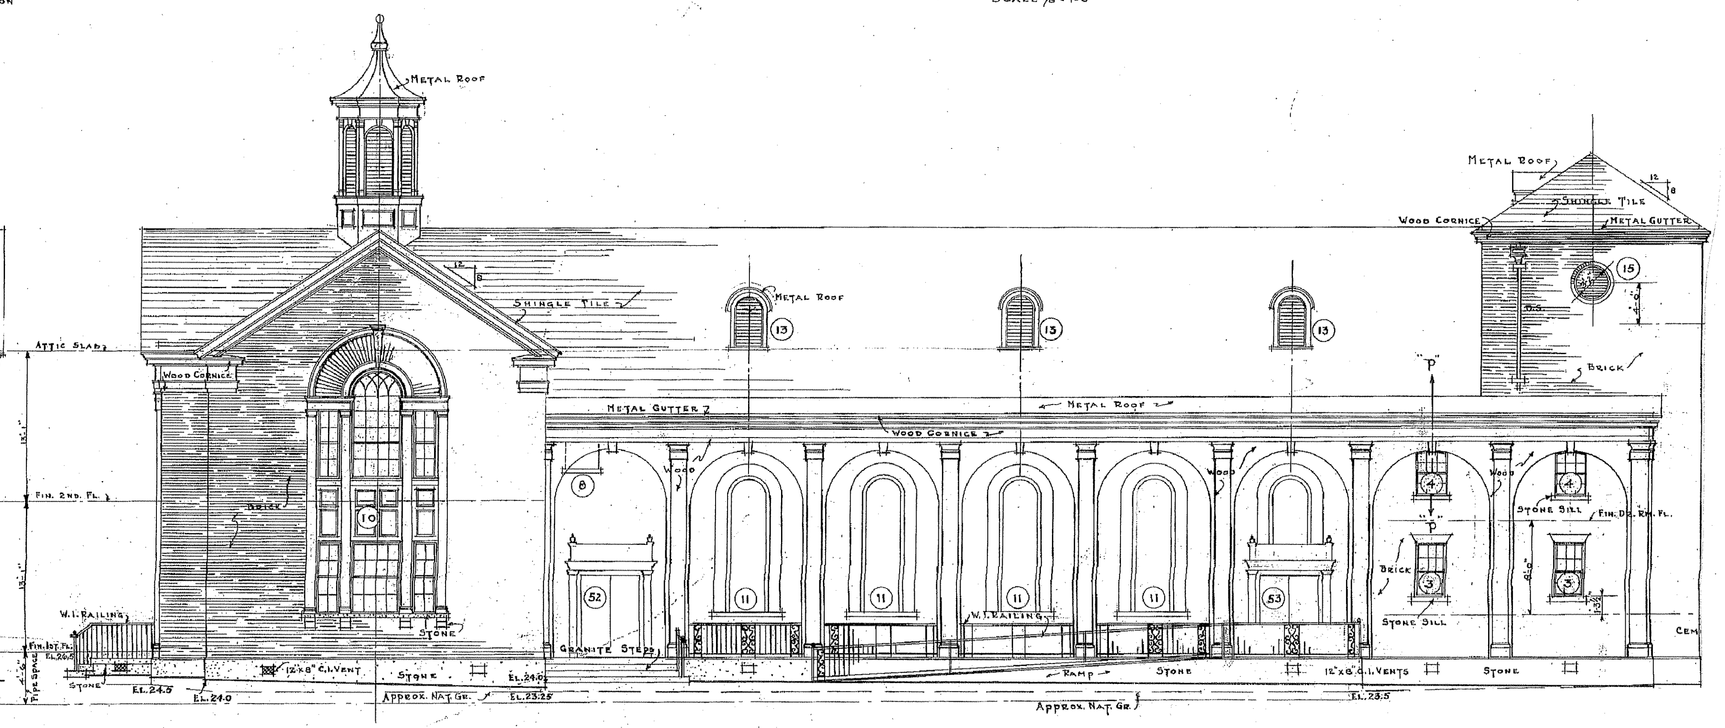

- SIDE ELEVATION -
SCALE 1/8" = 1'-0"

HISTORICAL DRAWING - *FOR REFERENCE ONLY*

Revisions	Date

Approved:

PROGRAM MANAGER, PROJECTS
SAFETY/INDUSTRIAL HYGIENE
HEALTH SYSTEM SPECIALIST
MAINTENANCE SUPERVISOR
MAINTENANCE FOREMAN
MAINTENANCE FOREMAN

Drawing Title: HISTORICAL DRAWINGS EXTERIOR ELEVATIONS	Project Title: BUILDING 17 INTERIOR RENOVATION		Date: 04/24/09
Approved: Service Engineer	Building Number: 17	Checked:	Drawn: B. O'NEAL
Approved: Service Director	Location: VAMC BILOXI, MS		Project No.: 520-08-113
			DRAWING NO.: 17-HD2 Dwg. 7 Of 14

Office of Facilities
Department of Veterans Affairs

VA FORM 08-6231, DEC 1989