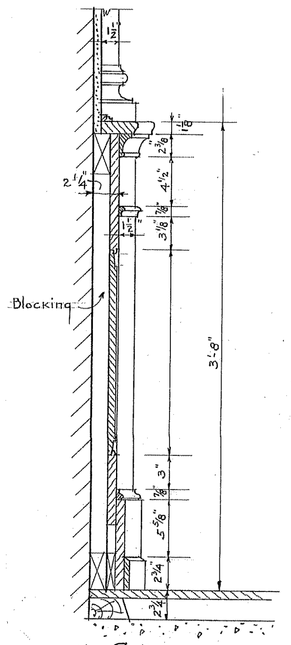

SECTION
TYPICAL WAINSCOTING

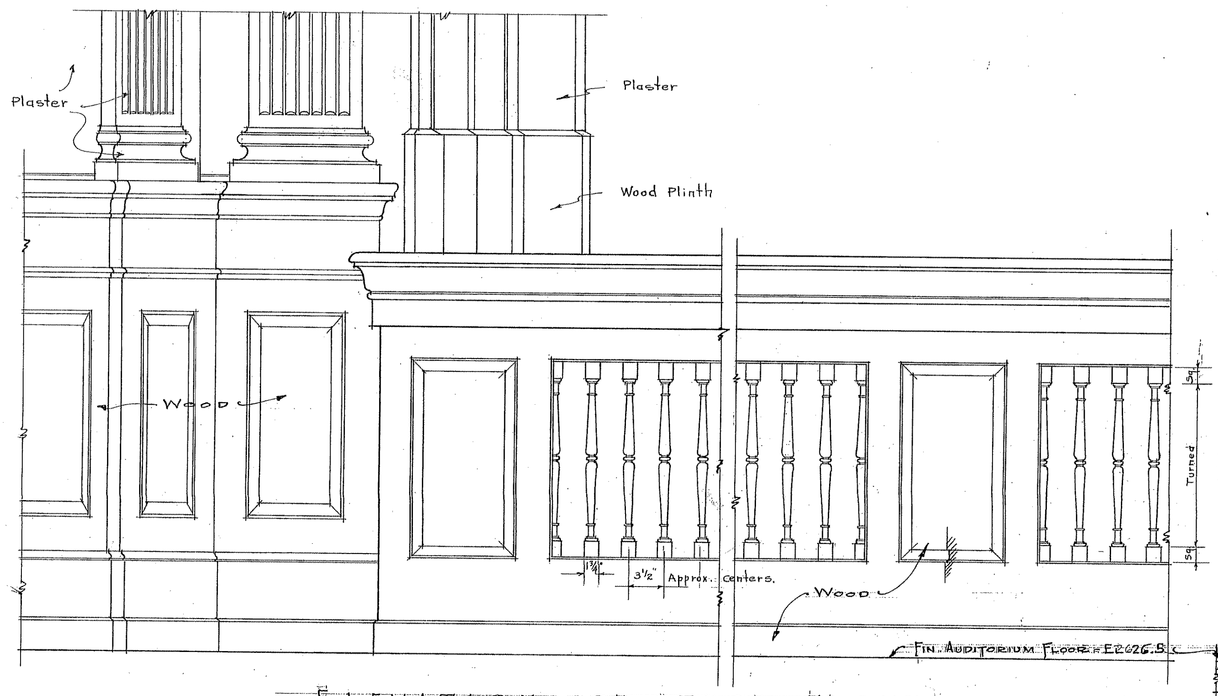

ELEVATION OF STAGE FRONT

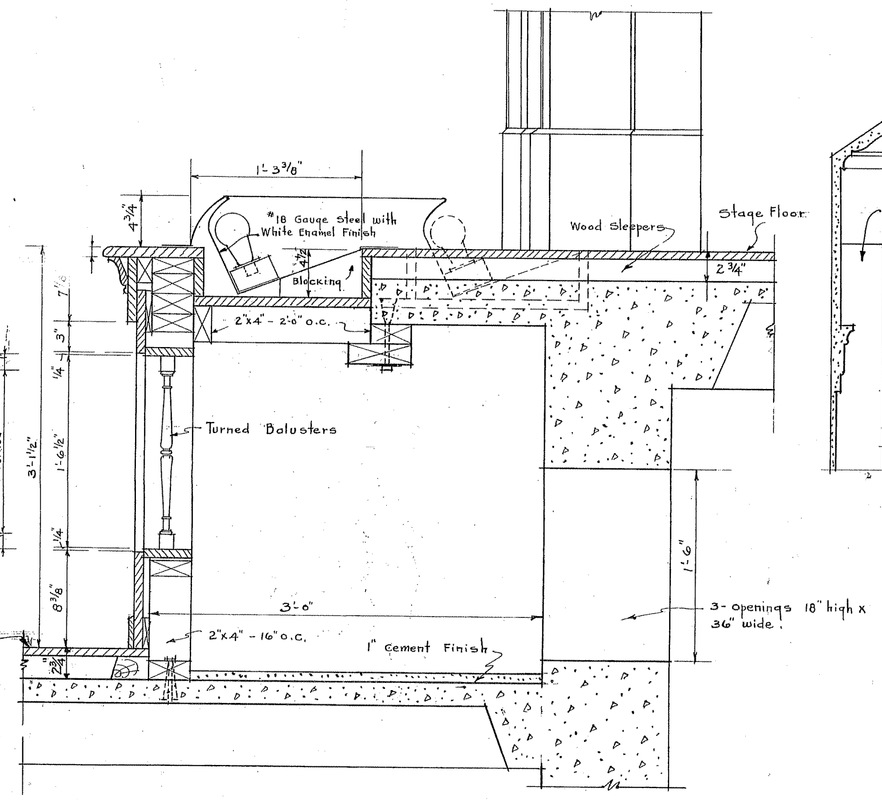

SECTION AT ℄

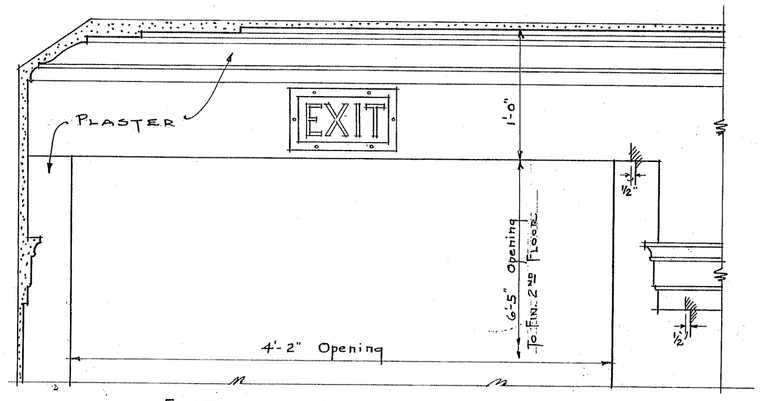

ELEVATION

DETAIL OF EXITS FROM BALCONY
SCALE 1½" = 1'-0"

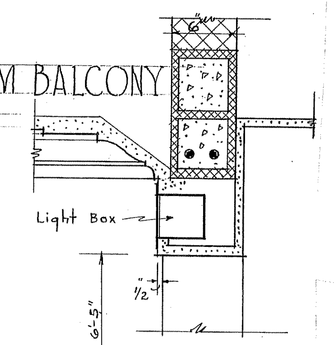

SECTION

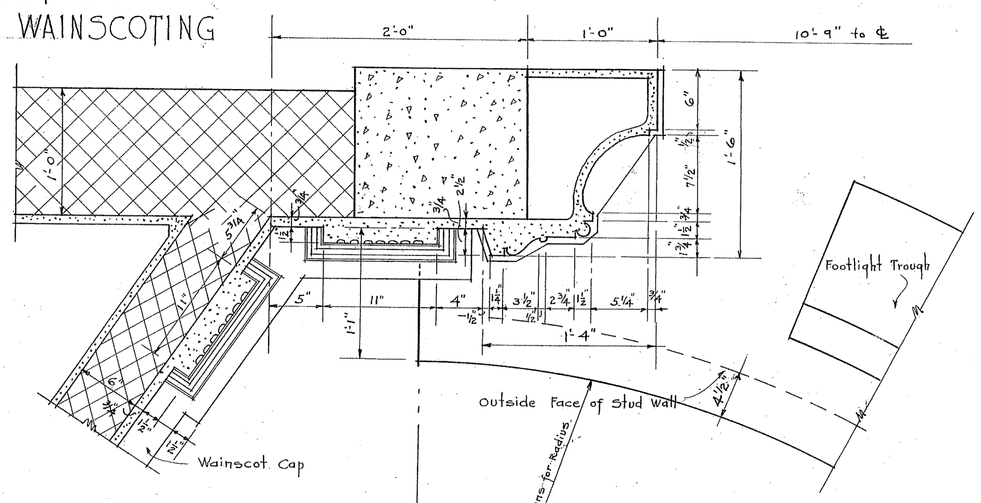

PLAN

STAGE DETAILS - SCALE 1½" = 1'-0"

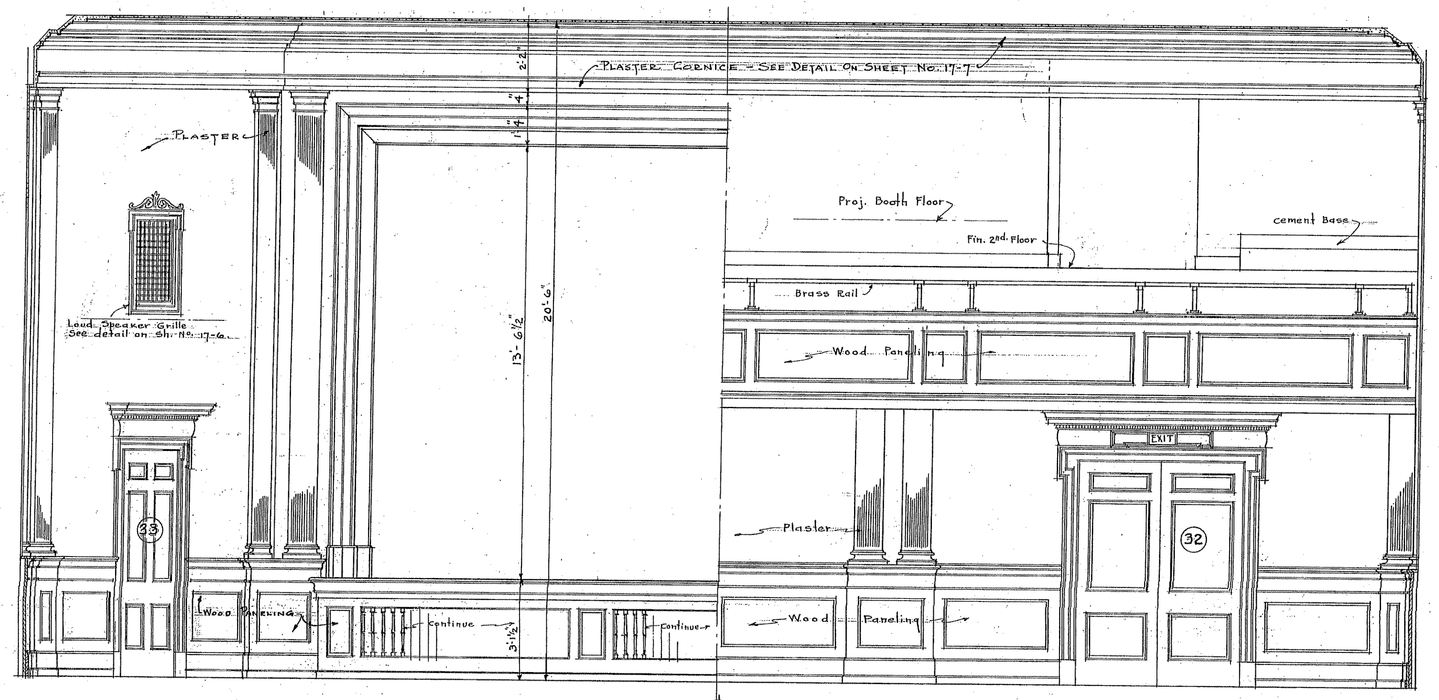

VIEW TOWARD STAGE | VIEW TOWARD REAR

SECTIONS OF AUDITORIUM
SCALE 3/8" = 1'-0"

HISTORICAL DRAWING - *FOR REFERENCE ONLY*

Revisions	Date

Approved:
PROGRAM MANAGER, PROJECTS
SAFETY/INDUSTRIAL HYGIENE
HEALTH SYSTEM SPECIALIST
MAINTENANCE SUPERVISOR
MAINTENANCE FOREMAN
MAINTENANCE FOREMAN

Drawing Title: HISTORICAL DRAWINGS INTERIOR ELEVATION	Project Title: BUILDING 17 INTERIOR RENOVATION		Date: 04/24/09
			Project No. 520-08-113
Approved: Service Engineer	Building Number: 17	Checked	Drawn: B. O'NEAL
Approved: Service Director	Location: VAMC BILOXI, MS		DRAWING NO. 17-HD7 Dwg. 12 of 19

Office of Facilities
Department of Veterans Affairs

VA FORM 08-6231, DEC 1989