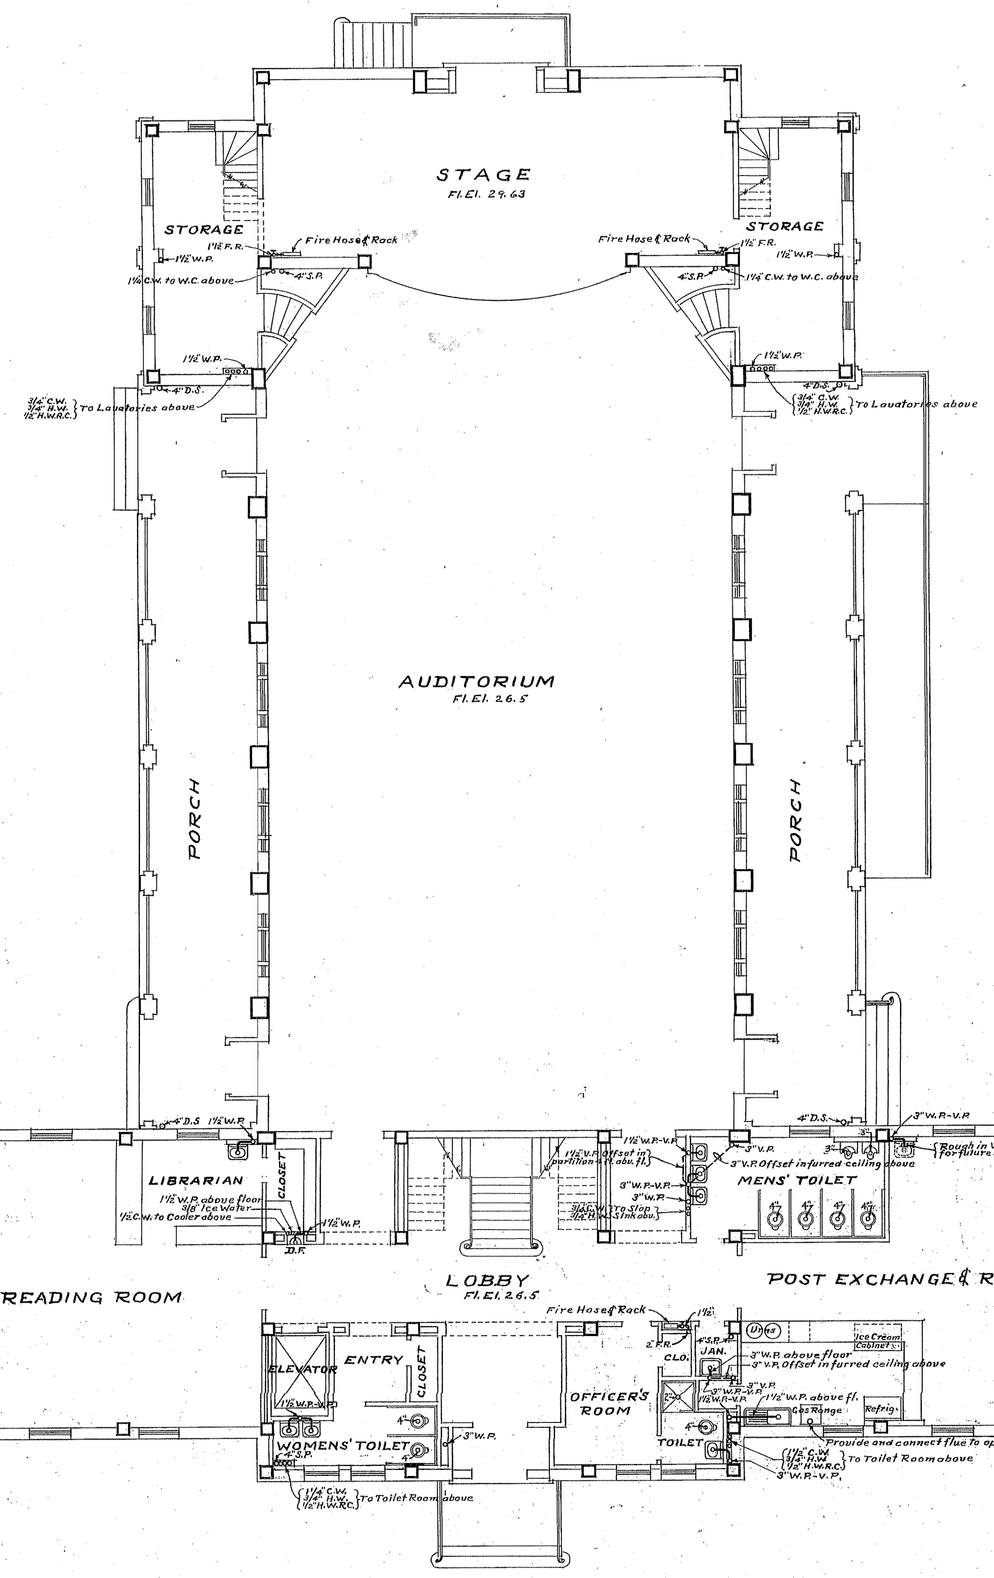

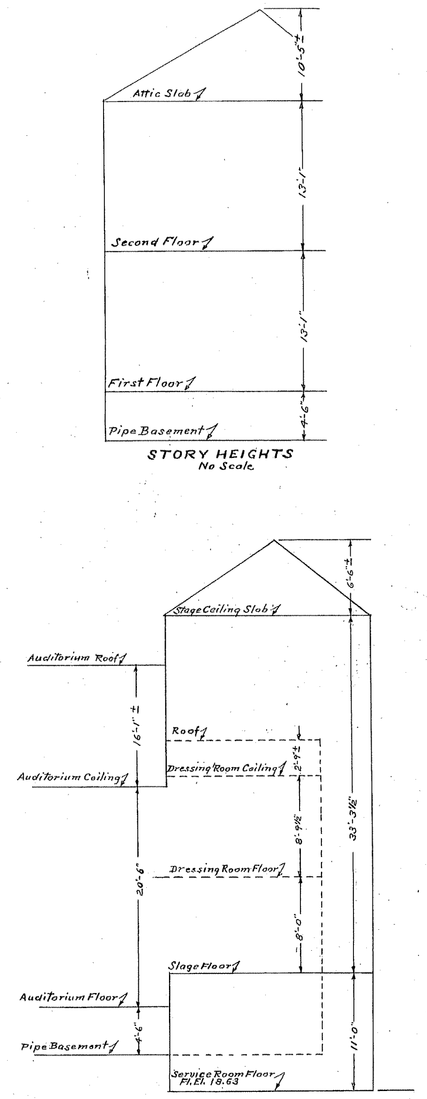

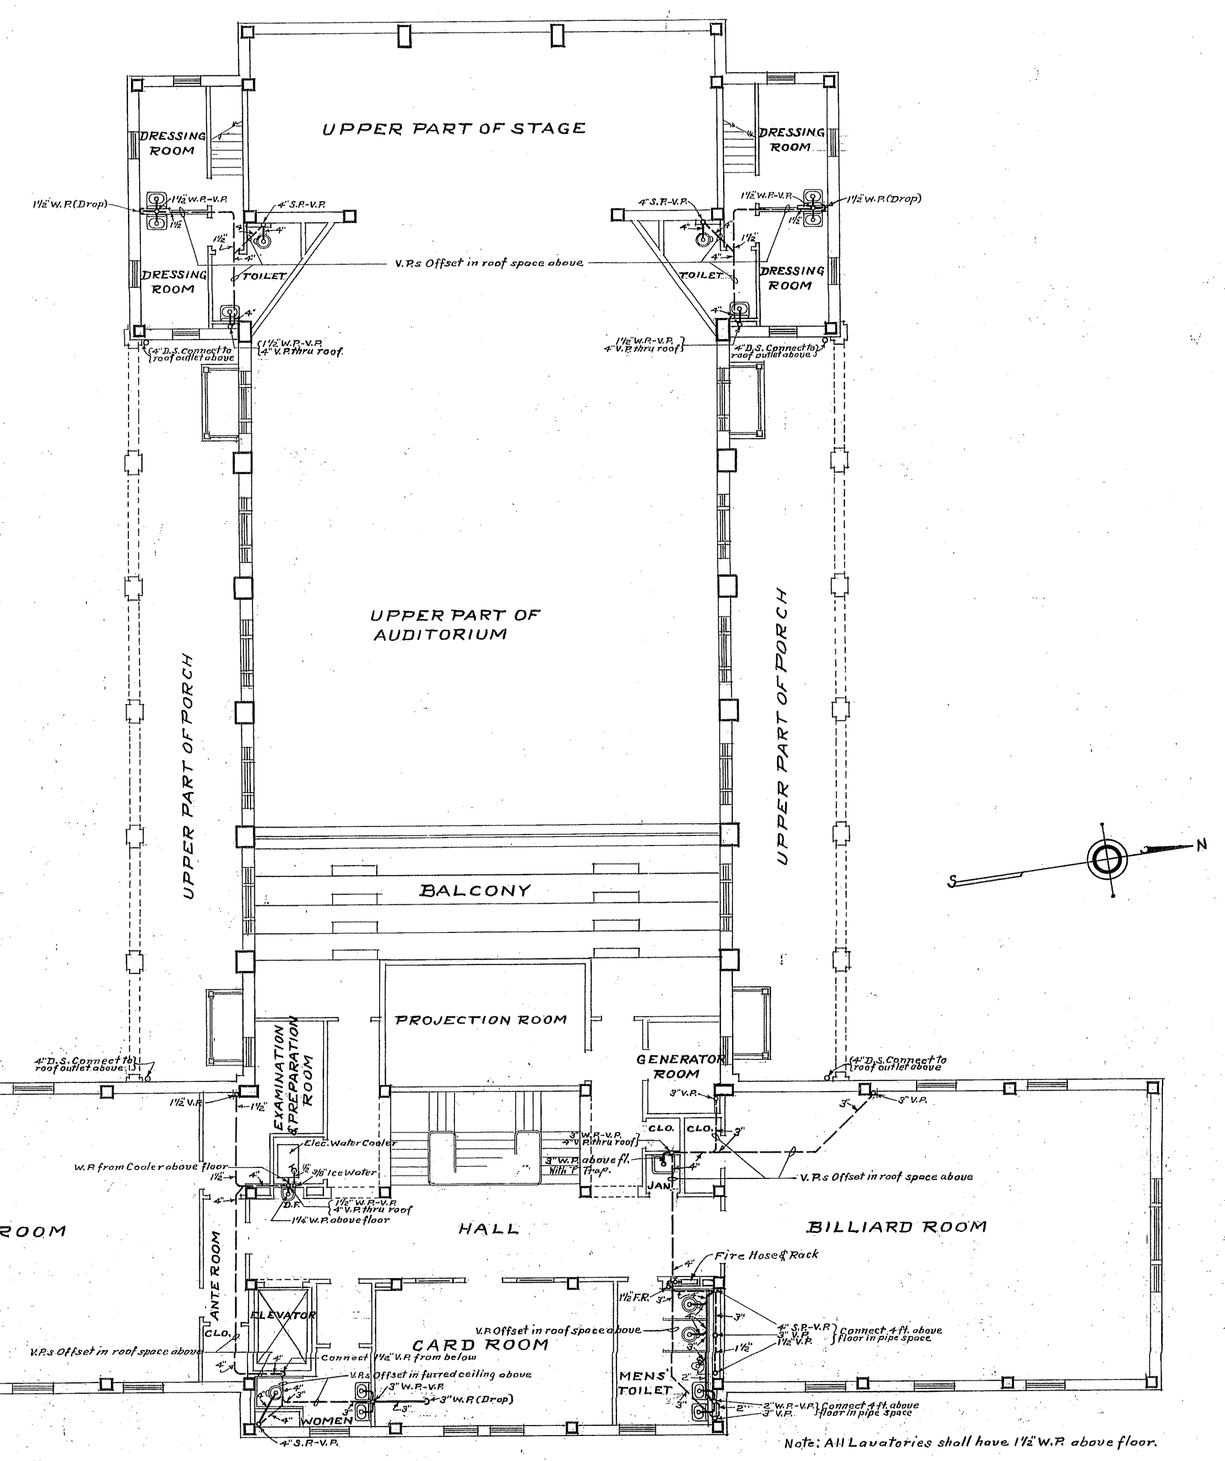

SECOND FLOOR PLAN
Scale 1/8"=1'-0"

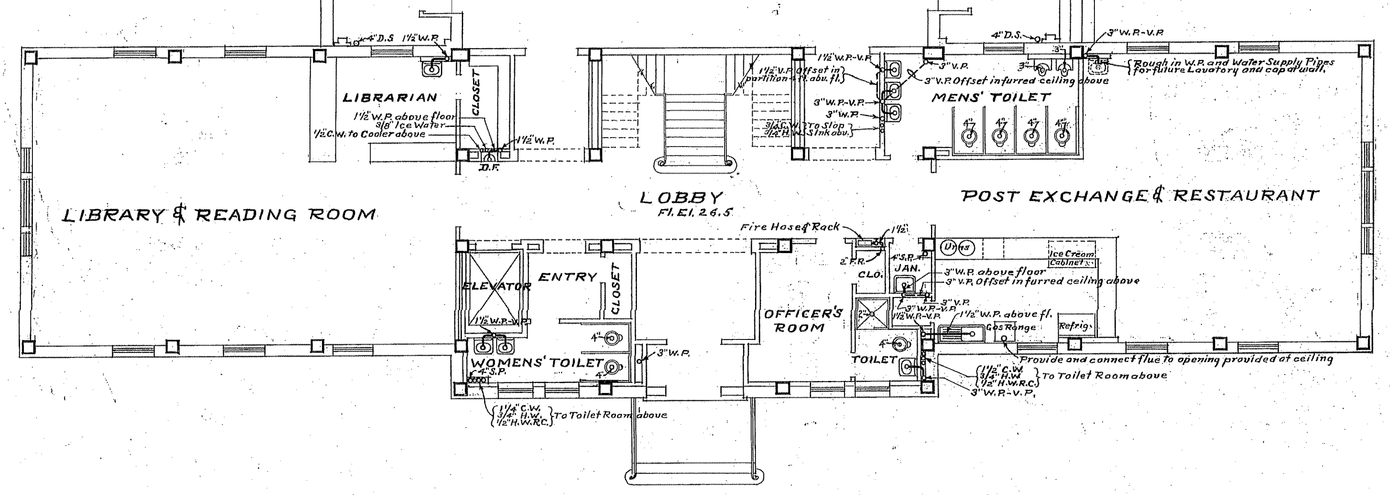

FIRST FLOOR PLAN
Scale 1/8"=1'-0"

Note:
All Lavatories To Have 1½" W.P. Above Floor

HISTORICAL DRAWING - *FOR REFERENCE ONLY*

Revisions	Date

Approved:

PROGRAM MANAGER, PROJECTS
SAFETY/INDUSTRIAL HYGIENE
HEALTH SYSTEM SPECIALIST
MAINTENANCE SUPERVISOR
MAINTENANCE FOREMAN
MAINTENANCE FOREMAN

Drawing Title: HISTORICAL DRAWINGS PLUMBING PLAN	Project Title: BUILDING 17 INTERIOR RENOVATION		Date: 04/24/09
			Project No.: 520-08-113
Approved: Service Engineer	Building Number: 17	Checked	Drawn: B. O'NEAL
Approved: Service Director	Location: VAMC BILOXI, MS		DRAWING NO.: 17-HD9
			Dwg. 14 Of 14

Office of Facilities
Department of Veterans Affairs

VA FORM 08-6231, DEC 1989