MATERIAL DESCRIPTION	LOCATION	EST. AMT
AIR CELL PIPE INSULATION	ROOM 8E35	1
BLACK MASTIC	ROOM 8E33	67
BLACK MASTIC	HALLWAY 8CE05	320
BLACK MASTIC	ROOM 8E30 (LOUNGE)	150
AIR CELL PIPE INSULATION	ROOM 8E27A	24
BLACK MASTIC	ROOM 8E27A	140
BLACK MASTIC	ROOM 8E27	140
BLACK MASTIC	HALLWAY 8CE02	130
12" x 12" VINYL FLOOR TILE & MASTIC	HALLWAY 8CE02	500
MILLBOARD PIPE INSULATION	HALLWAY 8CE02	25
BLACK MASTIC	ROOM 8E26	25
MILLBOARD PIPE INSULATION	ROOM 8E26A (WOMEN)	15
BLACK MASTIC	ROOM 8E26A (WOMEN)	55
MILLBOARD PIPE INSULATION	ROOM 8E26B (WOMEN)	25
BLACK MASTIC	ROOM 8E26C (MEN)	55
MILLBOARD PIPE INSULATION	ROOM 8E26D (MEN)	40
12" x 12" VINYL FLOOR TILE & MASTIC	ROOM 8E23	64
12" x 12" VINYL FLOOR TILE & MASTIC	ROOM 8E24	40
Transite Countertop	ROOM 8E24	15
12" x 12" VINYL FLOOR TILE & MASTIC	ROOM 8E20	70
AIR CELL PIPE INSULATION	HALLWAY 8CE03	30
12" x 12" VINYL FLOOR TILE & MASTIC	HALLWAY 8CE03	100
12" x 12" VINYL FLOOR TILE & MASTIC	ROOM 8E21	250
AIR CELL PIPE INSULATION	ROOM 8E21	50
12" x 12" VINYL FLOOR TILE & MASTIC	ROOM 8E21A	130
12" x 12" VINYL FLOOR TILE & MASTIC	ROOM 8E19	140
MILLBOARD PIPE INSULATION	ROOM 8E19	20
12" x 12" VINYL FLOOR TILE & MASTIC	HALLWAY 8CE04	250
AIR CELL PIPE INSULATION	ROOM 8E15	60
MILLBOARD PIPE INSULATION	ROOM 8E15	30
Pre-Formed Pipe Insulation	ROOM 8E15	10
AIR CELL PIPE INSULATION	ROOM 8E18D	12
AIR CELL PIPE INSULATION	ROOM 8E18E	12
AIR CELL PIPE INSULATION	ROOM 8E18H	8
BLACK MASTIC	ROOM 8E17	183
AIR CELL PIPE INSULATION	ROOM 8E13	40
MILLBOARD PIPE INSULATION	ROOM 8E13	2
AIR CELL PIPE INSULATION	ROOM 8E12	30
AIR CELL PIPE INSULATION	ROOM 8E09	3
12" x 12" VINYL FLOOR TILE & MASTIC	HALLWAY 8CE01	500
AIR CELL PIPE INSULATION	ROOM 8S01	75
AIR CELL PIPE INSULATION	ROOM 8S02	75

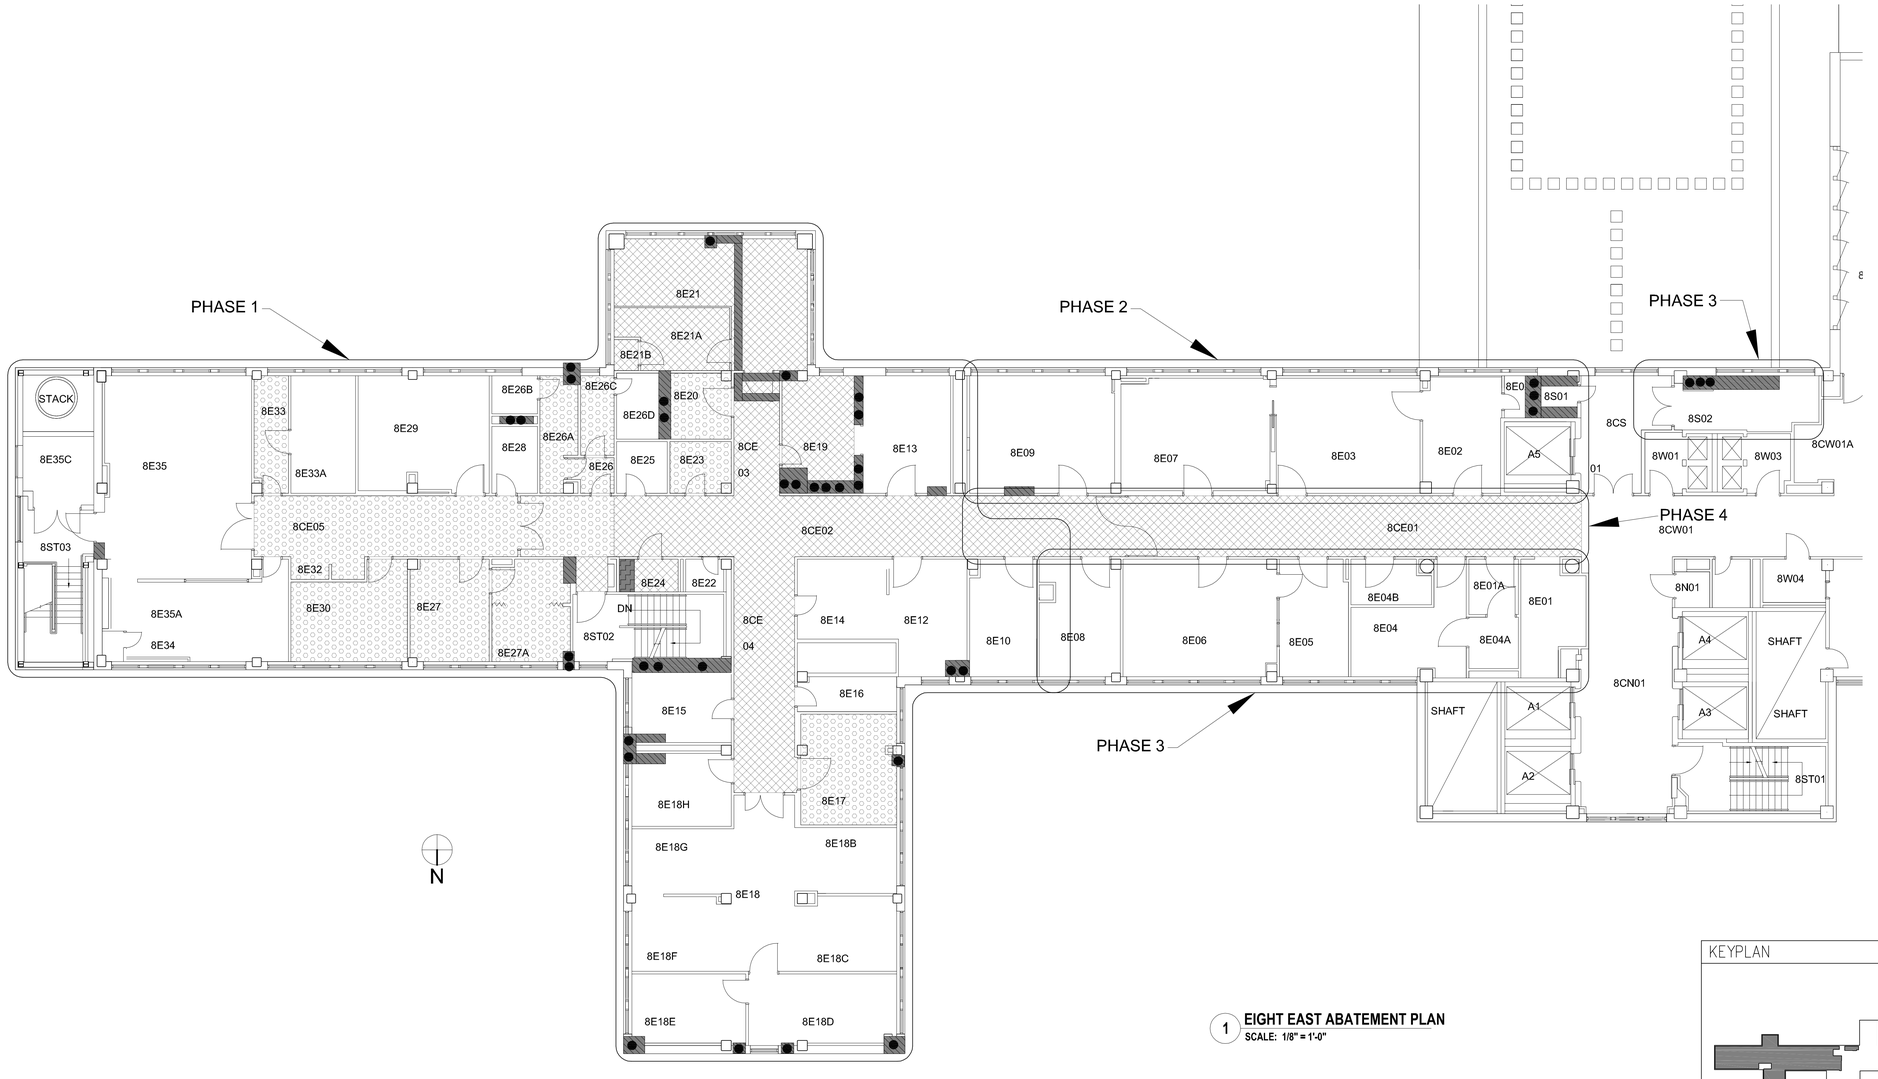

1 **EIGHT EAST ABATEMENT PLAN**
SCALE: 1/8" = 1'-0"

KEYPLAN

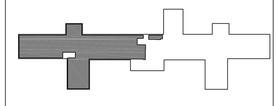

CONSTRUCTION DOCUMENTS

NO.	REVISIONS/SUBMISSIONS	DATE

Consultant

Seal

FED/Matrix
A Joint Venture
255 COUNTY ROAD 555 SOUTH, BARTOW, FLORIDA 33830
Telephone: (863) 665-6363 Fax: (863) 667-1773

Drawing Title: **EIGHT EAST ABATEMENT PLAN**

Approved Project Director: **DEPARTMENT OF VETERANS AFFAIRS**
IOWA CITY VAMC
601 HIGHWAY 6W
IOWA CITY, IA 52246

Project Title: RENOVATE EIGHT EAST FOR ENDOSCOPY & CARDIOLOGY IC VAHCS

Location: IOWA CITY, IOWA

Date: 07/27/2012 | Checked: JLF | Drawn:

Project Number: 636A8-12-005

Building Number: 1

Drawing Number: **1-ASB1**

Dwg. 15 of 42

Office of Construction and Facilities Management

Department of Veterans Affairs