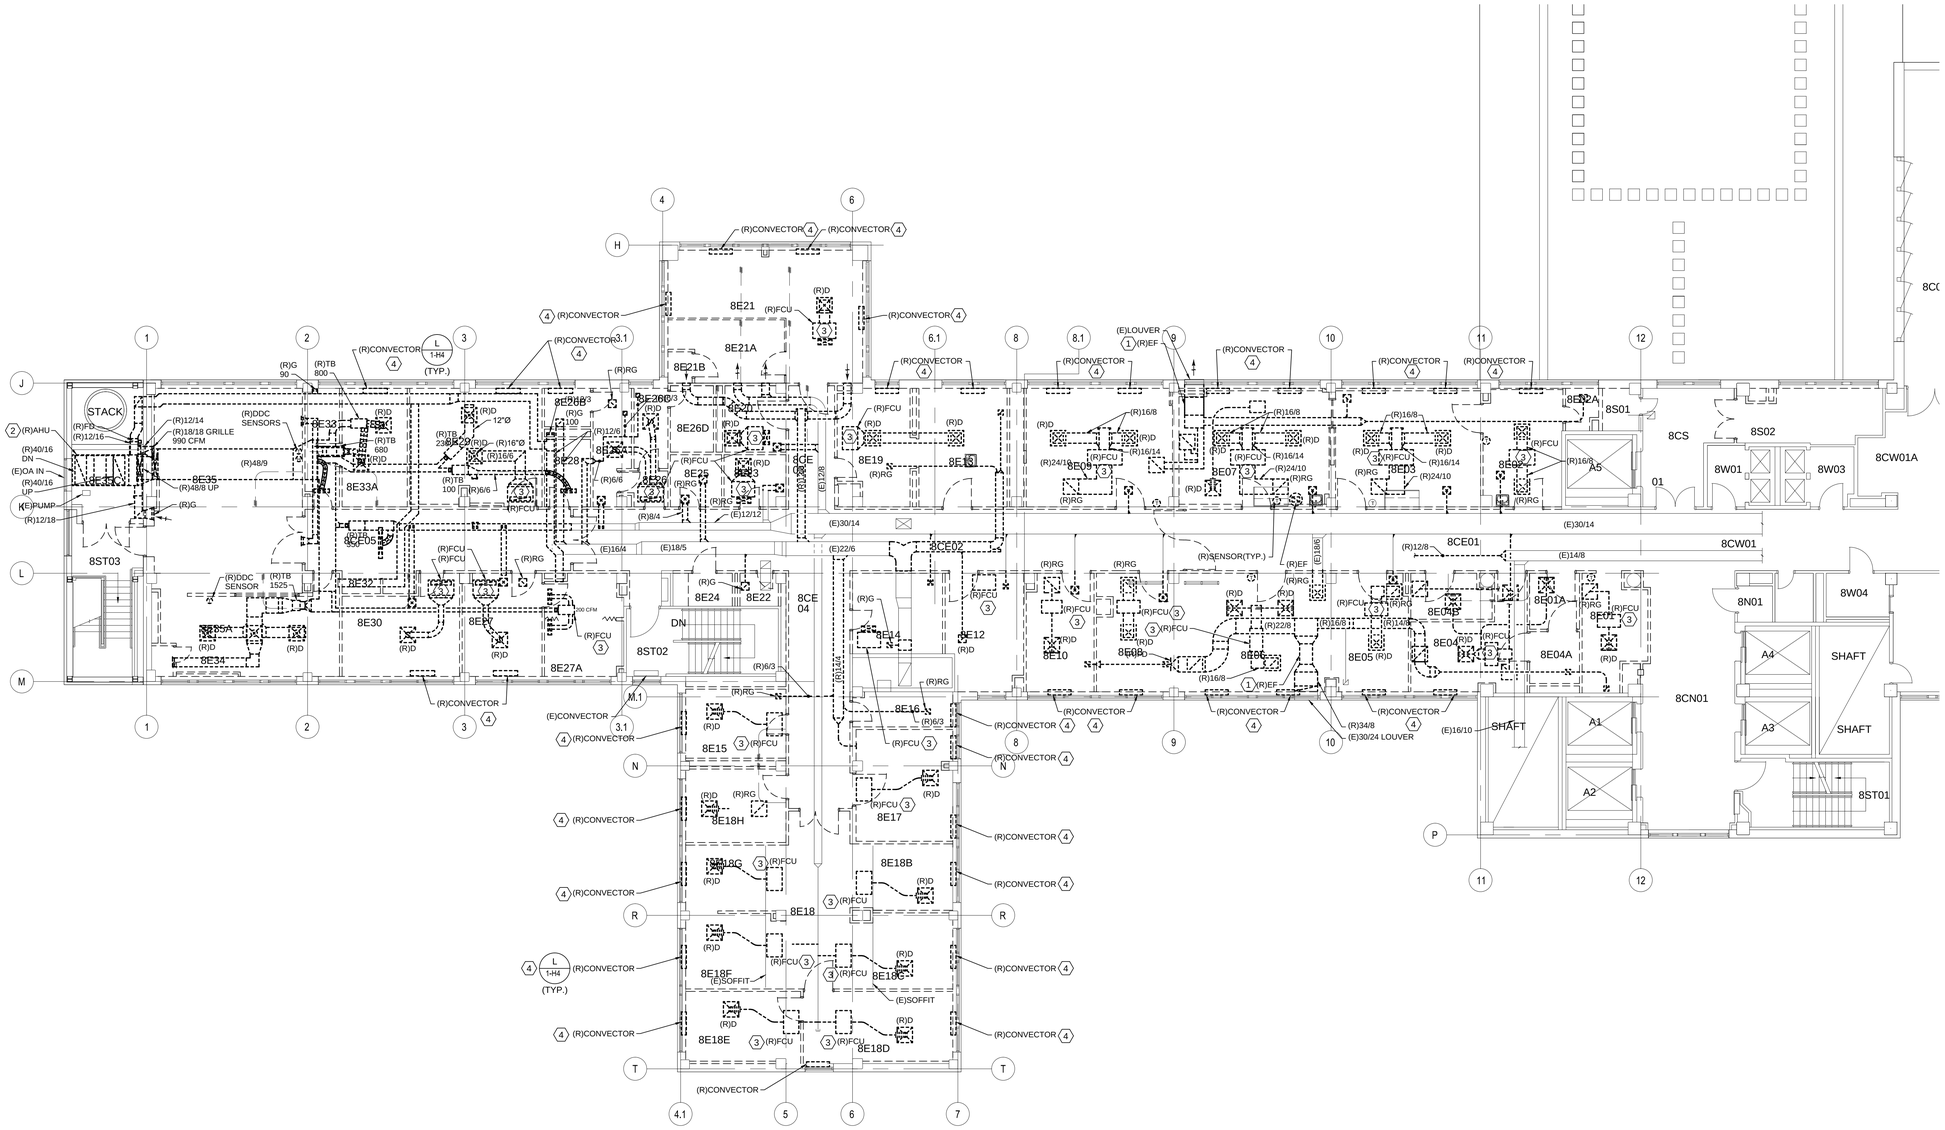

A EIGHT EAST

1/8" = 1'-0"

0' 1'-2' 4' 8'

GENERAL NOTES

1. COORDINATE WORK WITH PHASING NOTES ON ARCHITECTURAL DRAWINGS. DEMOLITION WORK SHALL CONFORM TO GENERAL REQUIREMENTS.
2. REFER TO THE 7TH FLOOR REFLECTED CEILING PLAN (1-A11) FOR ALL WORK TAKING PLACE ABOVE THE 7TH FLOOR CEILING. CONTRACTOR WILL BE REQUIRED TO COORDINATE START TIME AND DURATION OF WORK IN EACH ROOM WITH FACILITIES PERSONNEL SEVERAL WEEKS IN ADVANCE. INPATIENT ROOMS ARE CONTINUOUSLY OCCUPIED UNLESS PRIOR ARRANGEMENTS HAVE BEEN MADE TO MOVE PATIENTS.

CODED NOTES

1. REMOVE EXISTING EXHAUST FAN AND ASSOCIATED HANGERS AND CONTROLS.
2. REMOVE EXISTING AIR HANDLING UNIT AND ALL ASSOCIATED DUCTWORK, PIPING, HANGERS AND CONTROLS COMPLETELY.
3. REMOVE EXISTING FAN COIL UNIT AND ALL ASSOCIATED DUCTWORK, HANGERS, PIPING AND CONTROLS COMPLETELY.
4. REMOVE EXISTING CONVECTOR UNIT AND ALL ASSOCIATED PIPING, HANGERS, MOUNTING HARDWARE AND CONTROLS COMPLETELY. REFER TO THE 7TH FLOOR REFLECTED CEILING PLAN (1-A11) ,GENERAL NOTE #2 THIS DRAWING, AND DETAIL L ON SHEET 1-H4.

KEYPLAN

CONSTRUCTION DOCUMENTS

I hereby certify that this engineering document was prepared by me or under my direct personal supervision and that I am a duly licensed Professional Engineer under the laws of the State of Iowa.
(signature) 7-2-2012 (date)
Michael Haemmerle
License number 20639
My license renewal date is December 31, 2012
Pages or sheets covered by this seal:
1-HD1, 1-HD2, 1-H1, 1-H2, 1-H3, 1-H4, 1-H5

SEAL

LICENSED PROFESSIONAL ENGINEER MICHAEL J. HAEMMERLE 20639 IOWA

KORDA/NEMETH ENGINEERING, INC.
1650 WATERMARK DRIVE
COLUMBUS, OHIO 43215
DESIGNED BY Matt Nichols
DRAWN BY Jesse Whitehead
CHECKED BY Mike Haemmerle
JOB FILE 2011-0312

NO.	REVISIONS/SUBMISSIONS	DATE

Consultant
KORDA
KORDA/NEMETH ENGINEERING
1650 Watermark Drive, Suite 200 - Columbus, Ohio 43215-7010
614-487-1650 - FAX 614-487-8981 - WEB www.korda.com

FED/Matrix
A Joint Venture
255 COUNTY ROAD 555 SOUTH, BARTOW, FLORIDA 33830
Telephone: (863) 665-6363 Fax: (863) 667-1773

Seal

Drawing Title: EIGHT EAST HVAC DEMOLITION PLAN

Approved: Project Director: Project Director

Project Title: RENOVATE EIGHT EAST FOR ENDOSCOPY & CARDIOLOGY IC VAHCS

Location: IOWA CITY, IOWA

Date: 07/27/2012 | Checked | Drawn

Project Number: 636A8-12-005

Building Number: 1

Drawing Number: 1-HD1

27 of 42

Office of Construction and Facilities Management

Department of Veterans Affairs

VA FORM 08-6231