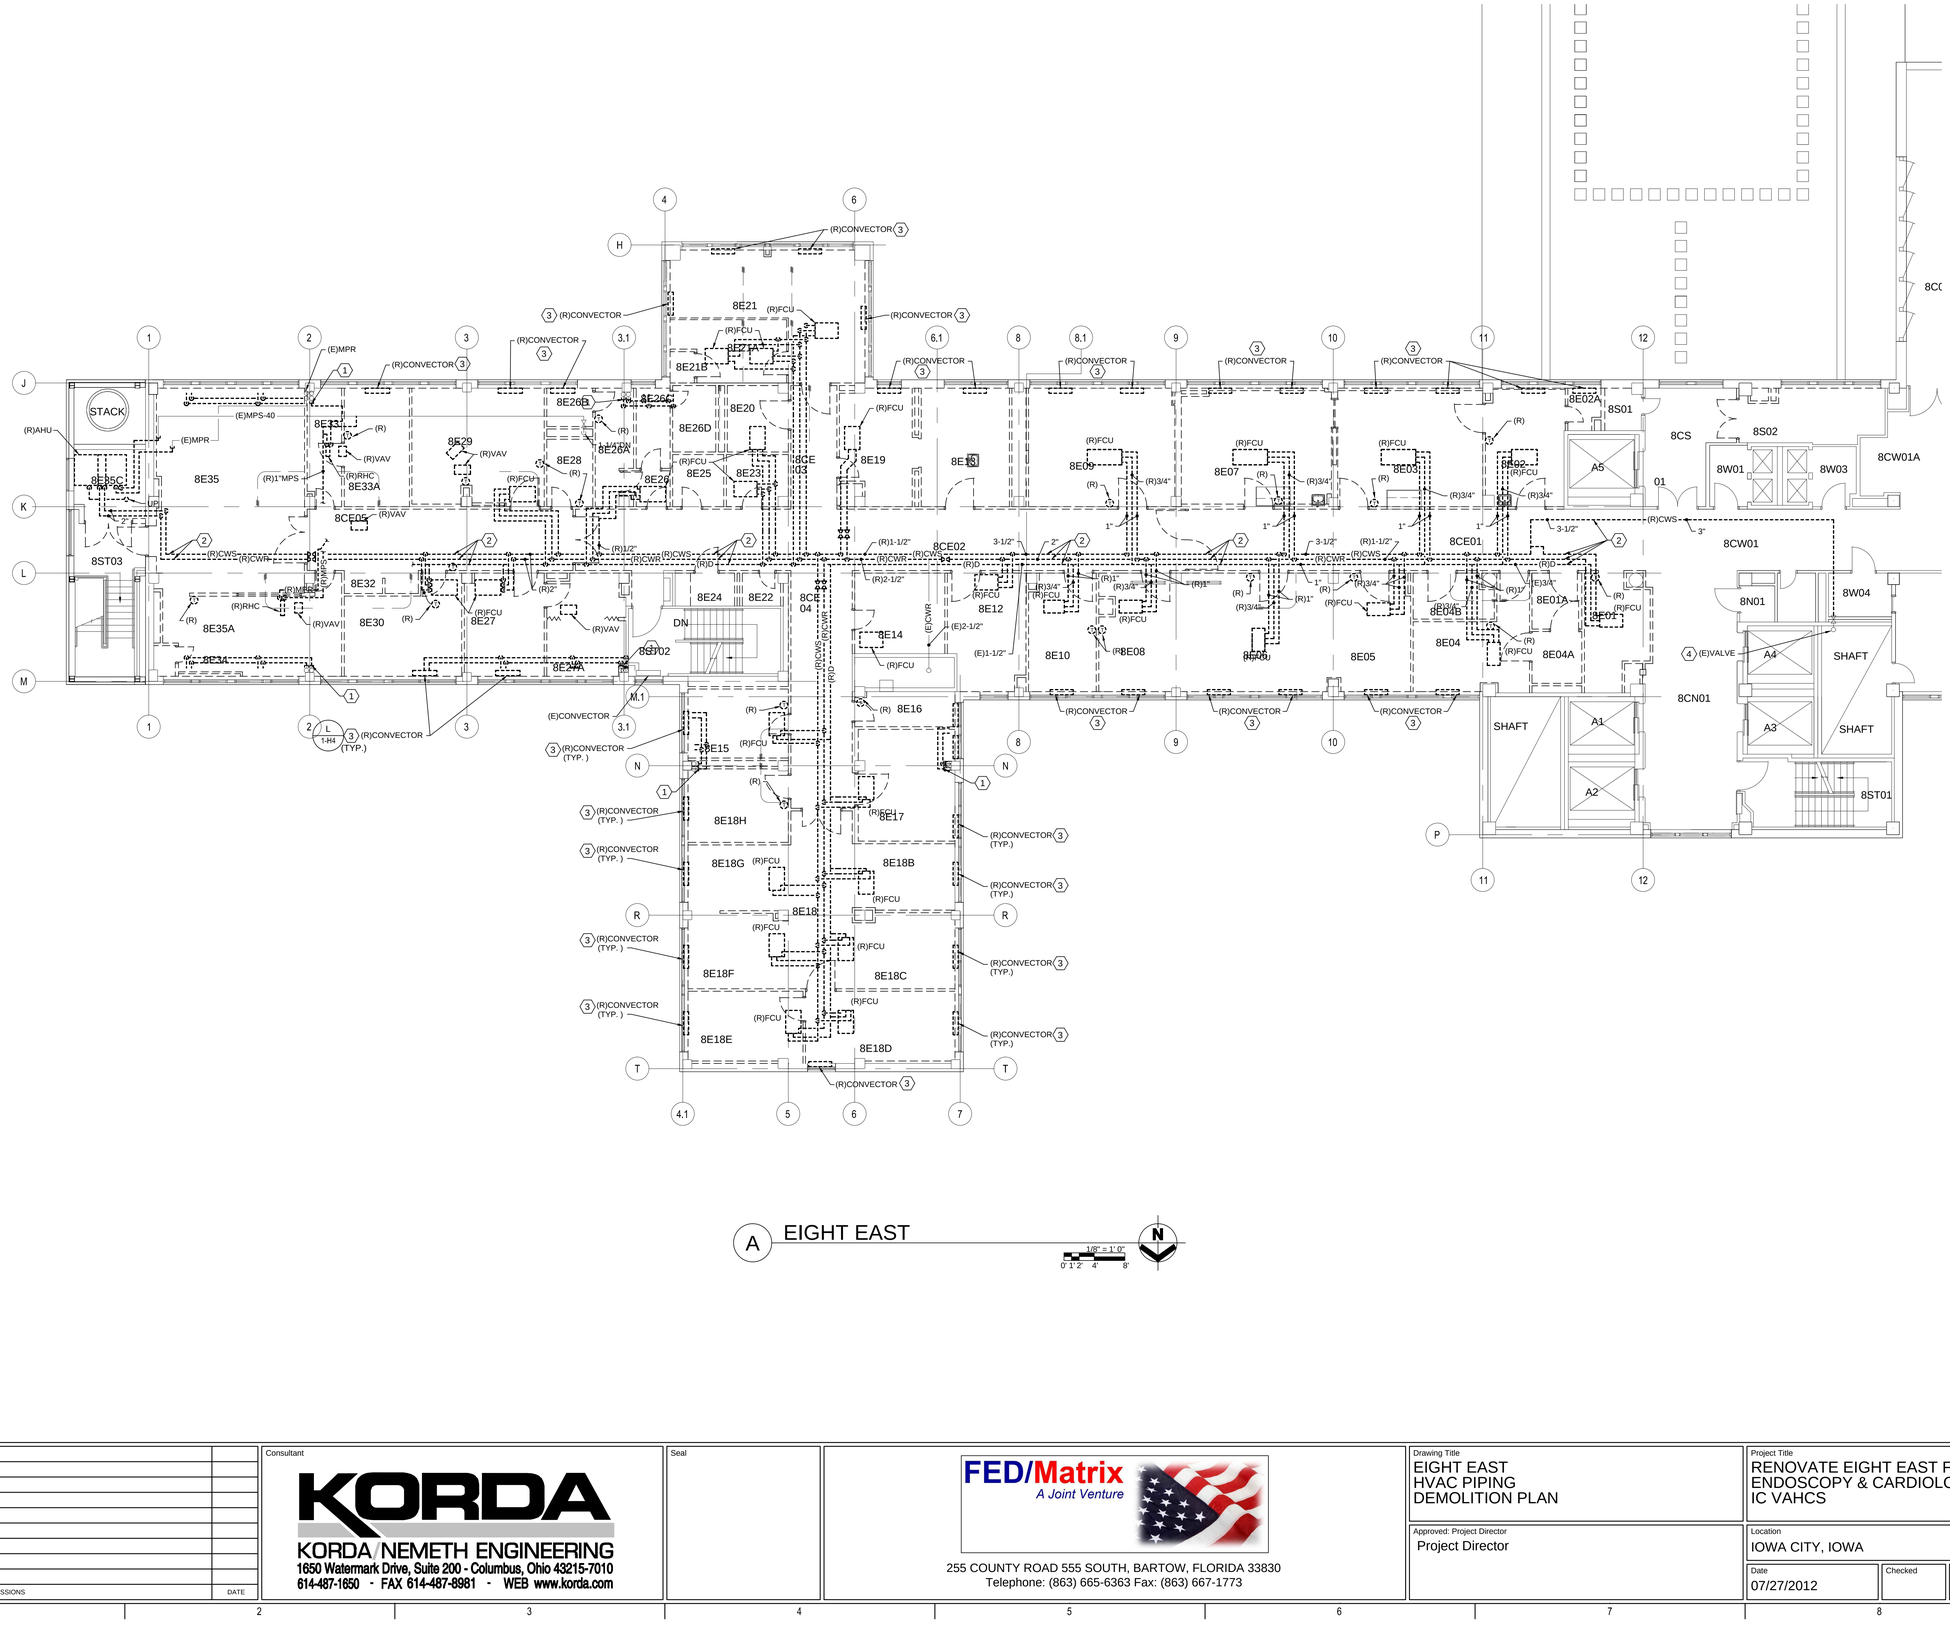

A EIGHT EAST

1/8" = 1'-0"

0' 1' 2' 4' 8'

GENERAL NOTES

1. COORDINATE WORK WITH PHASING NOTES ON ARCHITECTURAL DRAWINGS. DEMOLITION WORK SHALL CONFORM TO GENERAL REQUIREMENTS.
2. REFER TO THE 7TH FLOOR REFLECTED CEILING PLAN (1-A11) FOR ALL WORK TAKING PLACE ABOVE THE 7TH FLOOR CEILING. CONTRACTOR WILL BE REQUIRED TO COORDINATE START TIME AND DURATION OF WORK IN EACH ROOM WITH FACILITIES PERSONNEL SEVERAL WEEKS IN ADVANCE. INPATIENT ROOMS ARE CONTINUOUSLY OCCUPIED UNLESS PRIOR ARRANGEMENTS HAVE BEEN MADE TO MOVE PATIENTS.

CODED NOTES

1. CAP EXISTING CONVECTOR PIPING BRANCH SERVING THIS FLOOR IN WALL.
2. EXISTING CHILLED WATER PIPING AND CONDENSATE DRAIN SHALL REMAIN IN PLACE AND OPERATIONAL UNTIL SUCH TIME AS NEW CHILLED WATER AND CONDENSATE DRAIN IS INSTALLED AND FULLY OPERATIONAL, BEFORE BEING REMOVED. COORDINATE WITH PROJECT PHASING.
3. REFER TO DETAIL L/1-H4 FOR CONVECTOR PIPING DEMOLITION.
4. EXISTING VALVE AND CHILLED WATER SUPPLY PIPING RISE TO REMAIN.

KEYPLAN

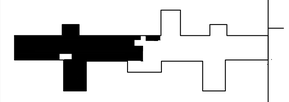

CONSTRUCTION DOCUMENTS

KORDA/NEMETH ENGINEERING, INC.
1650 WATERMARK DRIVE
COLUMBUS, OHIO 43215
DESIGNED BY Matt Nichols
DRAWN BY Jesse Whitehead
CHECKED BY Mike Haemmerle
JOB FILE 2011-0812

NO.	REVISIONS/SUBMISSIONS	DATE

Consultant
KORDA
KORDA/NEMETH ENGINEERING
1650 Watermark Drive, Suite 200 - Columbus, Ohio 43215-7010
614-487-1650 - FAX 614-487-8981 - WEB www.korda.com

Seal

FED/Matrix
A Joint Venture
255 COUNTY ROAD 555 SOUTH, BARTOW, FLORIDA 33830
Telephone: (863) 665-6363 Fax: (863) 667-1773

Drawing Title: EIGHT EAST HVAC PIPING DEMOLITION PLAN

Approved: Project Director: Project Director

Project Title: RENOVATE EIGHT EAST FOR ENDOSCOPY & CARDIOLOGY IC VAHCS

Location: IOWA CITY, IOWA

Date: 07/27/2012 | Checked | Drawn

Project Number: 636A8-12-005

Building Number: 1

Drawing Number: 1-HD2

28 of 42

Office of Construction and Facilities Management

Department of Veterans Affairs

VA FORM 08-6231