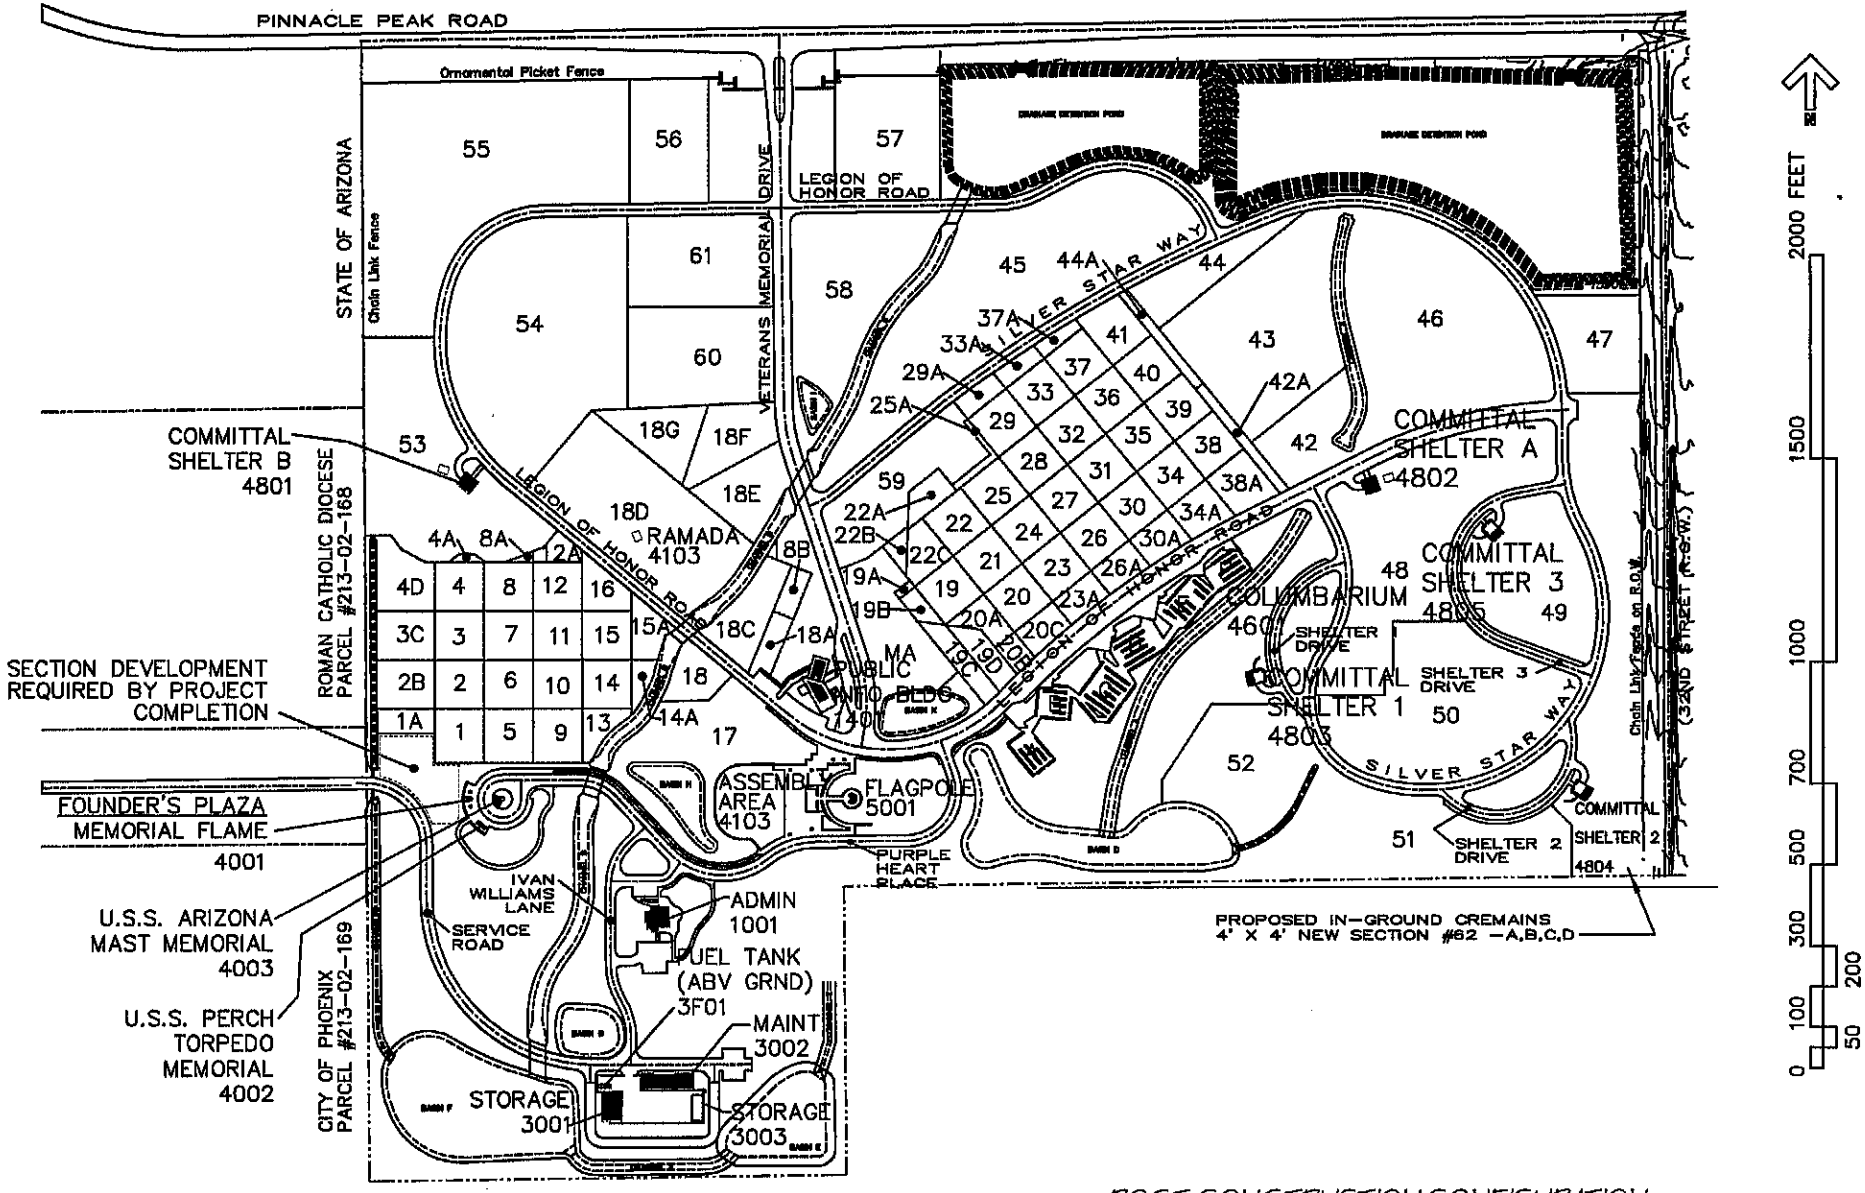

POST-CONSTRUCTION CONFIGURATION

NATIONAL MEMORIAL CEMETERY OF ARIZONA

DEVELOPED SITE PLAN