# TAMC E-WING
# LOADING DOCK EXPANSION
## BLDG T1

## PROJECT NO. : 459-11-109
## VAMROC, HONOLULU HAWAII

COVER SHEET

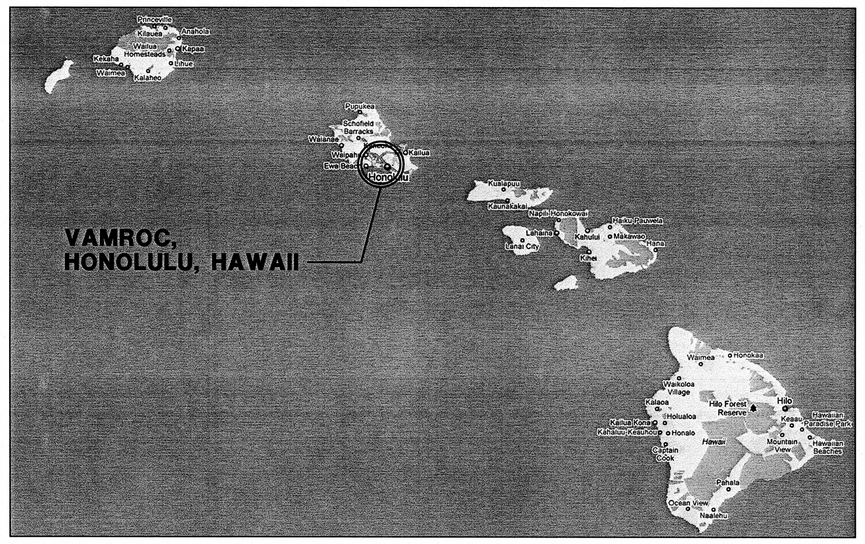


**SITE MAP**
SCALE: NONE NORTH

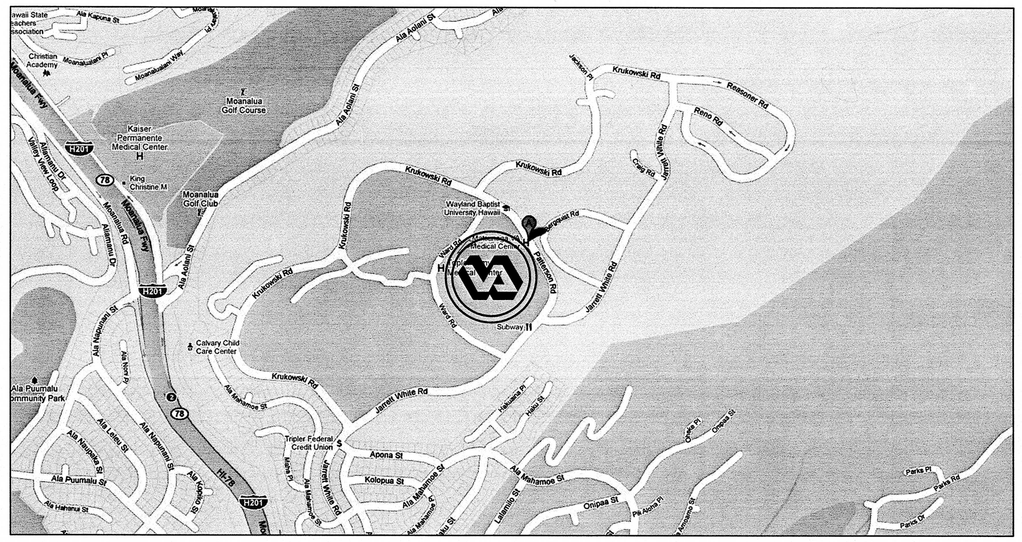

**VICINITY MAP**
SCALE: NONE NORTH

PROJECT LOCATION

**LOCATION MAP**
SCALE: NONE NORTH

### DRAWING INDEX

| SHEET NO. | SHEET TITLES |
|---|---|
| T1.1 | TITLE SHEET |
| T2.1 | GENERAL PROJECT NOTES |
| | |
| C1.1 | DEMOLITION PLAN, DEMOLITION DETAILS AND DEMO NOTES |
| C2.1 | SITE PLAN AND GENERAL NOTES |
| C2.2 | SITE DETAILS |
| C2.3 | SITE DETAILS |
| C3.1 | UTILITY PLAN AND UTILITY DETAILS |
| | |
| A1.1 | SITE PLAN |
| A2.1 | ELEVATION & DETAILS |
| | |
| E1.1 | GENERAL NOTES, LEGEND AND ABBREVIATIONS |
| E2.1 | ELECTRICAL POWER PLAN |
| E3.1 | PANEL SCHEDULE AND SINGLE LINE DIAGRAM |

FINAL SUBMITTAL
DATE AUG 19 2011

FINAL SUBMITTAL

SCALE: 3/4"=1'-0" 1/2"=1'-0" 1/4"=1'-0" 1/8"=1'-0"

STATE OF CALIFORNIA
JEF R. ROBERTS
RC-23213
Exp. 8/11
REGISTERED ARCHITECT

K.F. DAVIS ENGINEERING, INC
530 LA GONDA WAY, SUITE E
DANVILLE, CA 94526

| | | | |
|---|---|---|---|
| Revisions: | Drawing Title: TITLE SHEET | | Project Title: TAMC E-WING LOADING DOCK EXPANSION |
| Approved: | Approved: Medical Center Director | Drawn: VMAN | Building Number: T1 |
| Approved: | Approved: Chief, Engineering Service | Checked: LD | Location: VAMROC, HONOLULU HAWAII |

Date: 08/12/11
Project No.: 459-11-109
DRAWING No. T1.1
Dwg. Of

Department of Veterans Affairs