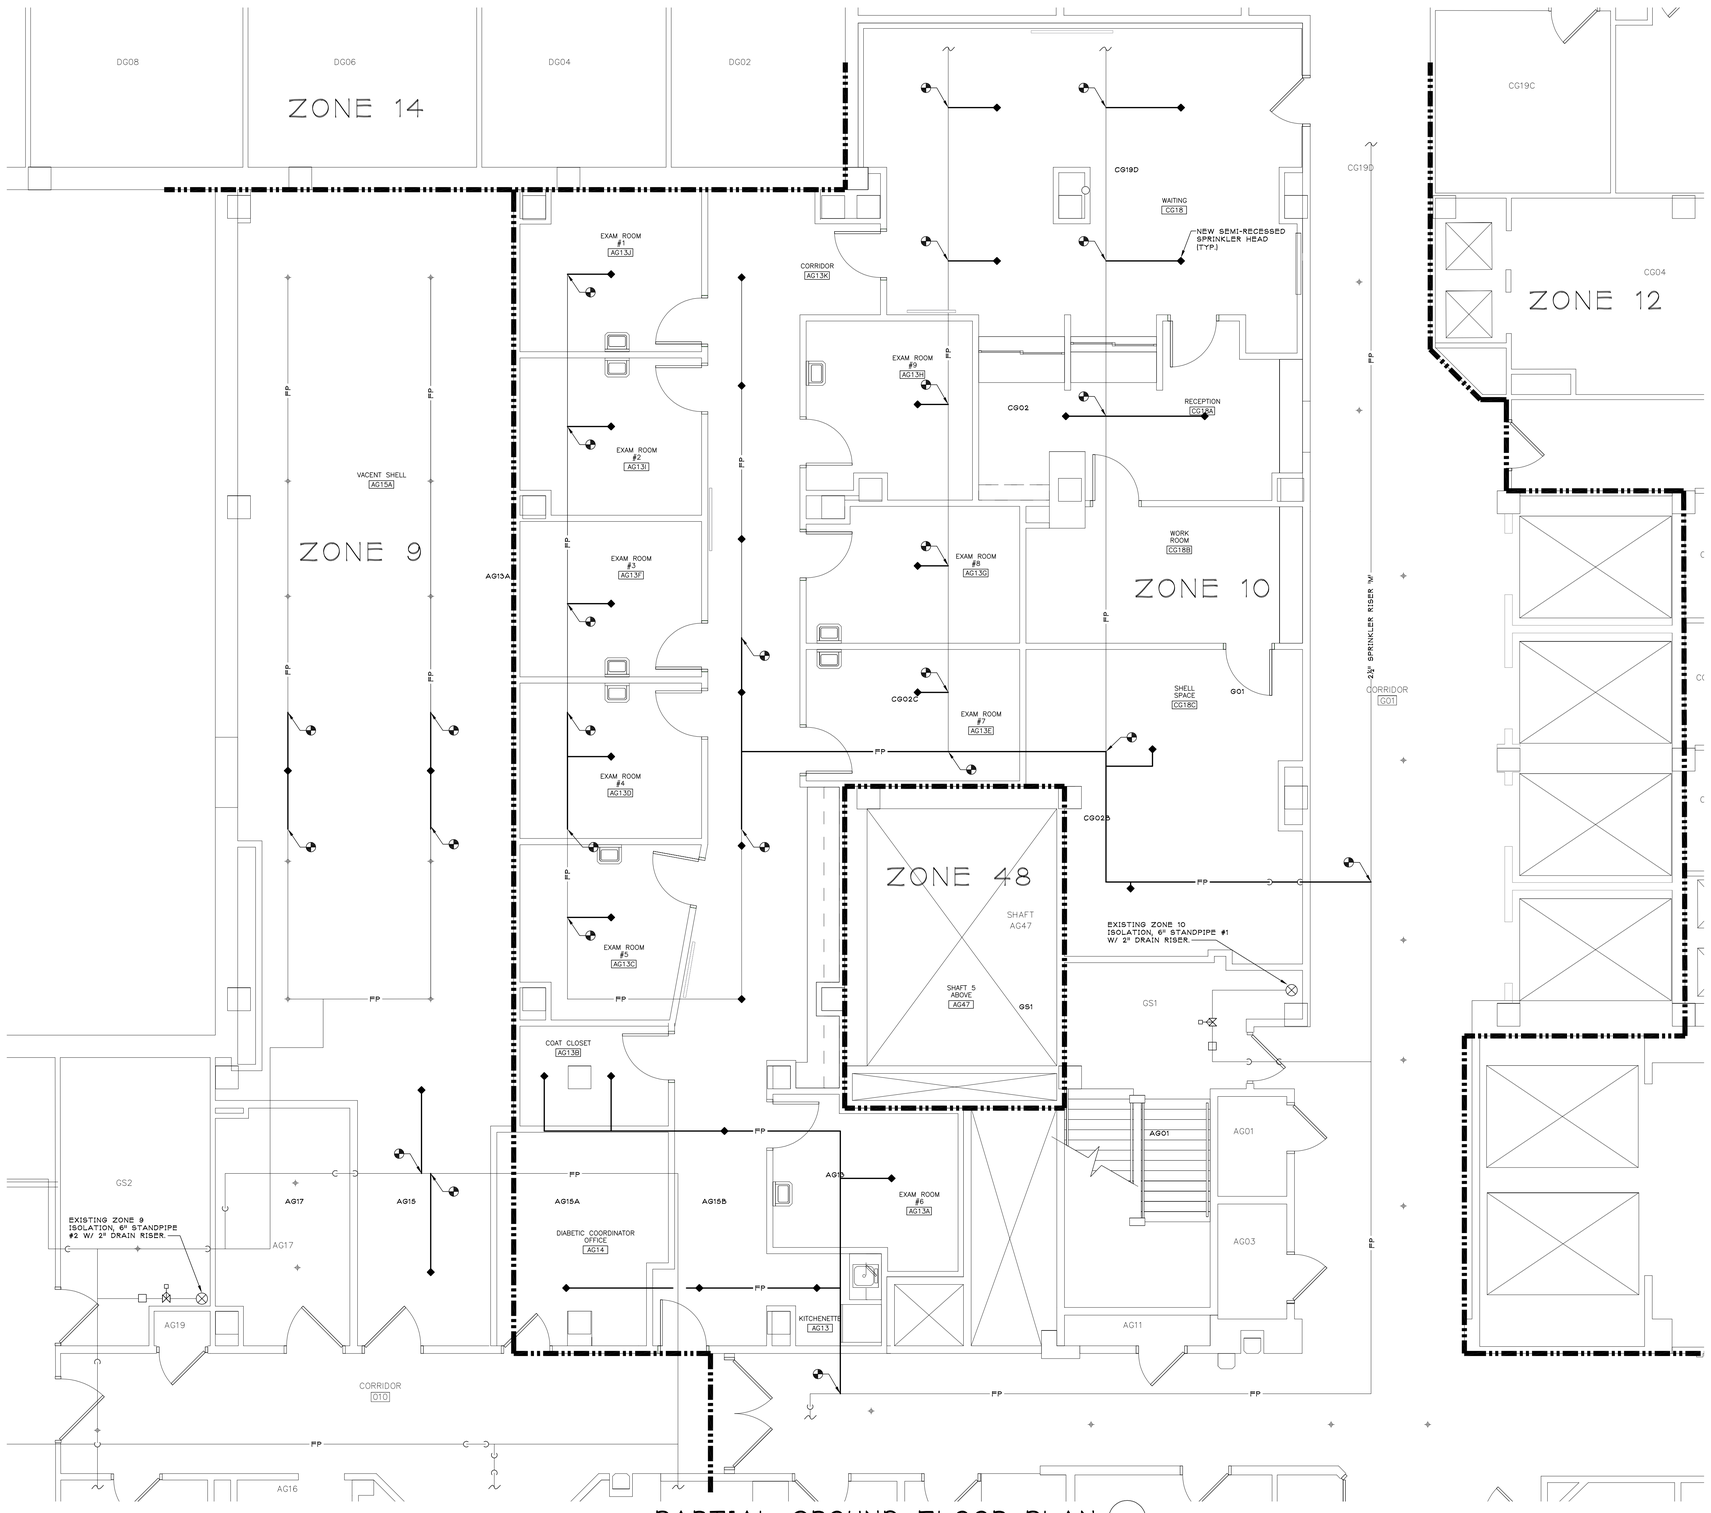


PARTIAL GROUND FLOOR PLAN

SCALE: 1/4" = 1'-0"

NORTH

FIRE PROTECTION SCOPE NOTES:

1. PROVIDE NEW SPRINKLER HEADS AND RECONFIGURE BRANCH PIPING TO ACCOMMODATE NEW CEILING ARRANGEMENT. INDIVIDUAL SPRINKLER HEADS TO BE CENTERED IN THEIR RESPECTIVE CEILING TILES.

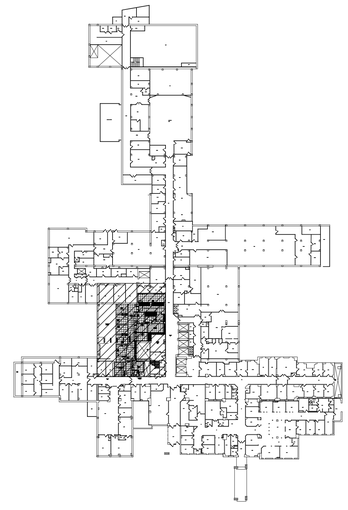

KEY PLAN

NTS

NORTH

Scale: As Noted

| Revisions: | Date |
|---|---|
| | |

CONSULTANTS:

ARCHITECT/ENGINEERS:

dwyer ARCHITECTURAL

SYRACUSE
313 East Willow Street
Suite 107
Syracuse, NY 13203
ph: 315.299.7188

ROCHESTER
1344 University Avenue
Suite 140
Rochester, NY 14607
ph: 585.461.4771

IPD: Engineering
INTEGRATED PROJECT DELIVERY
ONE WEBSTER'S LANDING
SYRACUSE, NEW YORK 13202
315.423.0185

Drawing Title: FIRE PROTECTION PIPING PLAN

Approved: Project Director

Project Title: RENOVATE FOR COMPENSATION AND PENSION CLINIC

Location: 800 IRVING AVENUE, SYRACUSE NY 13210

Date: 12.18.2012 | Checked: SBG | Drawn: NCB

Project Number: 528A7-13-702

Building Number:

Drawing Number: FX-101

Dwg. 16 of 33

VA HEALTHCARE NETWORK UPSTATE NEW YORK

VA FORM 08-6231